ELECTRICAL SPECIFICATIONS:

1. ALL ELECTRICAL WORK TO BE PERFORMED IN ACCORDANCE WITH THE 2011 EDITION OF THE NATIONAL ELECTRIC CODE (NEC)
2. PROVIDE COMPLETED PANEL DIRECTORY UPON COMPLETION OF WORK.
3. ALL WIRE TO BE #12 THHN COPPER MINIMUM. PROVIDE EMT WIREWAY FOR ALL EXPOSED WIRING AND FLEXIBLE METAL CONDUIT FOR CONCEALED, AS ACCEPTABLE TO THE LOCAL AUTHORITY.
4. CONNECT EMERGENCY, EXIT AND NORMAL LIGHTING FIXTURES TO THE NEAREST UNSWITCHED NORMAL LIGHTING CIRCUIT # CLIP BREAKER.
5. ALL LIGHTING, MOUNTED IN LAY-IN CEILINGS, SHALL BE INDEPENDENTLY SUPPORTED FROM THE LAY-IN CEILING BY #12AWG WIRE AT TWO CORNERS OF EACH FIXTURE.
6. ALL GROUNDING SHALL BE IN ACCORDANCE WITH NEC CHAPTER 250.
7. CONTRACTOR TO INSPECT THE SITE PRIOR TO START OF CONSTRUCTION.
8. CONTRACTOR TO REMOVE AND PROTECT ALL EMERGENCY AND NORMAL LIGHTING FIXTURES BETWEEN REMOVAL AND REINSTALLATION.

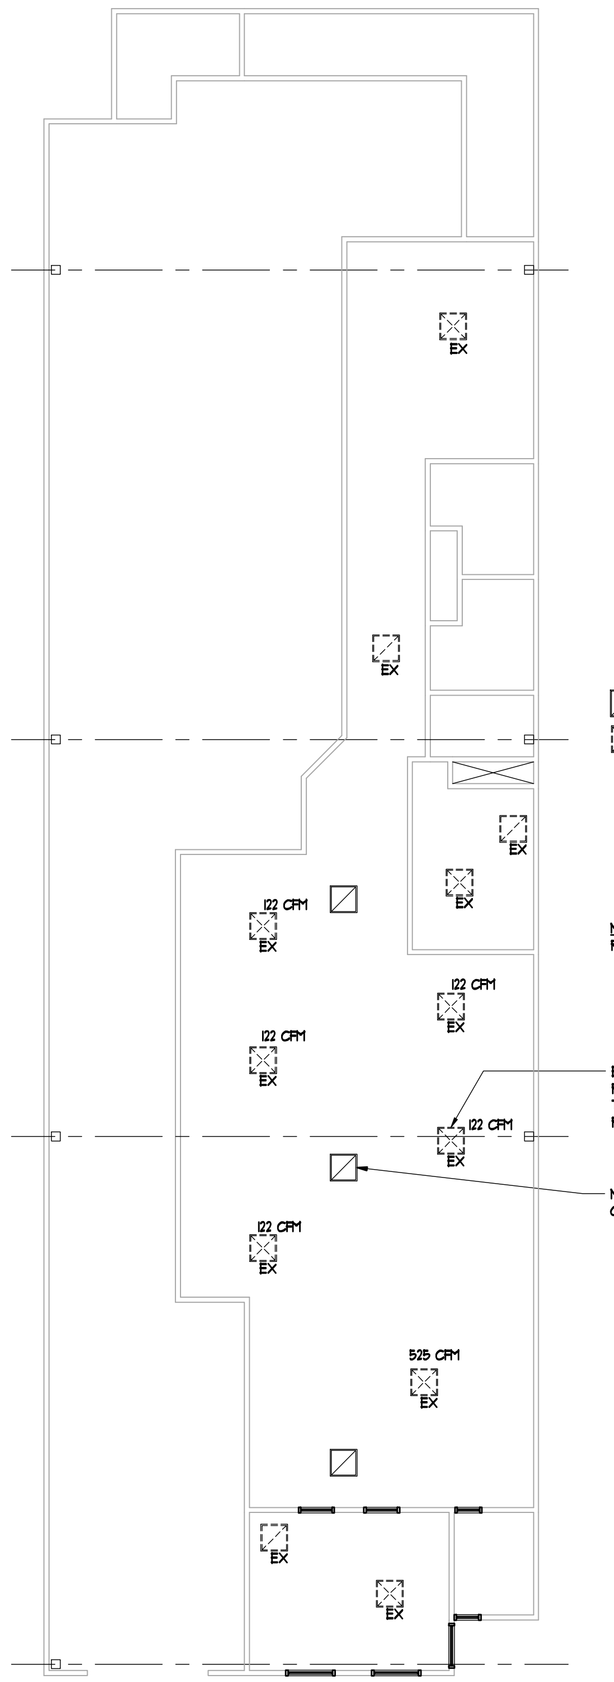

LEGEND

- 2X2 RETURN AIR DIFFUSER
- 2X2 EXIST SUPPLY AIR DIFFUSER

NOTE:
REBALANCE AIR DIFFUSERS PER CFM INDICATED

EXIST SUPPLY AIR DIFFUSER TO REMAIN, MAKE MINOR ADJUSTMENTS TO SUIT NEW CEILING GRID, REBALANCE SYSTEM, TYP

NEW LOCATIONS FOR RETURN AIR GRILLES (TYP. OF 3)

HVAC PLAN

1/8" = 1'-0"

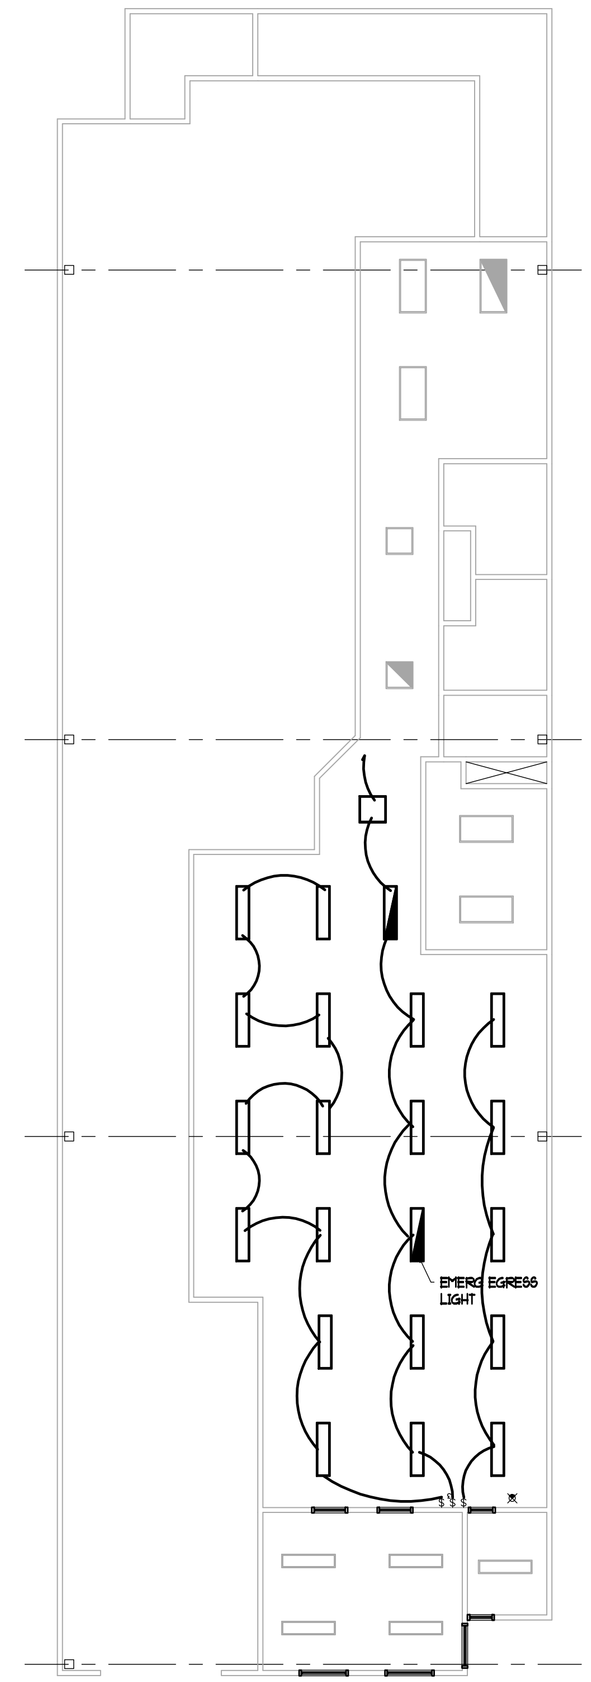

LEGEND

- EXISTING EXIT SIGN
- 2X2 FLUORESCENT RECESSED LIGHT FIXTURE
- 2X2 EMERGENCY EGRESS LIGHT FIXTURE
- 1X4 FLUORESCENT RECESSED LIGHT FIXTURE
- 1X4 EMERGENCY EGRESS LIGHT FIXTURE

LIGHTING PLAN

1/8" = 1'-0"

REVISIONS

Owner:

Associate Architect
Morgan Design Group, Architects
2775 Green Leaf Ct., Suite B
Westminster, Maryland 21157
(410) 456-0122 Web: mdgarch.com

Structural Engineer:

Mechanical/Electrical/Plumbing Engineer:

Civil Engineer:

MARYLAND JUDICIARY

Maryland Judiciary

Office Renovation

2001 Commerce Park Drive
2001 - Suite B
Annapolis, Maryland 21401

Wilson + Mariani, LLC
Architecture
Interiors
Planning
12101 Shining Star Land
Clarksville, Maryland 21029
Phone: 410-868-5890
www.wmllcarchitecture.com

ISSUED FOR:
- ☐ PRELIMINARY/PROGRESS (NOT FOR CONST.)
- ☐ PRICING ONLY
- ■ PERMIT
- ■ CONSTRUCTION DOCUMENTS

SEAL

"I certify that these documents were prepared or approved by me, and that I am duly licensed architect under the laws of the State of Maryland, license number 8805, Expiration date _____"

© COPYRIGHT 2010, Wilson + Mariani, LLC

DESIGN	JBM
DRAWN	STAFF
APPROVED	
SCALE	AS SHOWN
DATE	DECEMBER 17, 2014
CAD FILE	
PROJECT NO.	

DRAWING TITLE
MECH / ELEC FLOOR PLANS

ME-1