DRAWING NOTES:

1. RECEPTACLE - 20A., 120V., DOUBLE DUPLEX RECEPTACLE - M.H. 18" A.F.F.
2. COORDINATE FINAL LOCATION OF MICROPHONE OUTLETS WITH FINAL FURNITURE OUTLETS. REFER TO RISER DIAGRAM OF COURTROOM SOUND SYSTEM ON THIS DRAWING.
3. NOT USED
4. REFER TO PART PLAN OF ELECTRIC ROOM ON DRAWING No. E-15 FOR LAYOUT OF ELECTRIC EQUIPMENT IN THIS AREA.
5. TELEPHONE EQUIPMENT BACKBOARD.
6. THERMAL MOTOR SWITCH WITH H.O.A. AUXILLIARIES, TO BE TIED INTO F.A. SYSTEM.
7. PROVIDE 3/4" CONDUIT FOR TELEPHONE OUTLET. (4)(1)
8. FOR CONNECTION OF DOOR OPEN/LOCK HARDWARE COORDINATE WITH ARCHITECTURAL DIVISION. PROVIDE ALL NECESSARY CONDUIT AND WIRING.

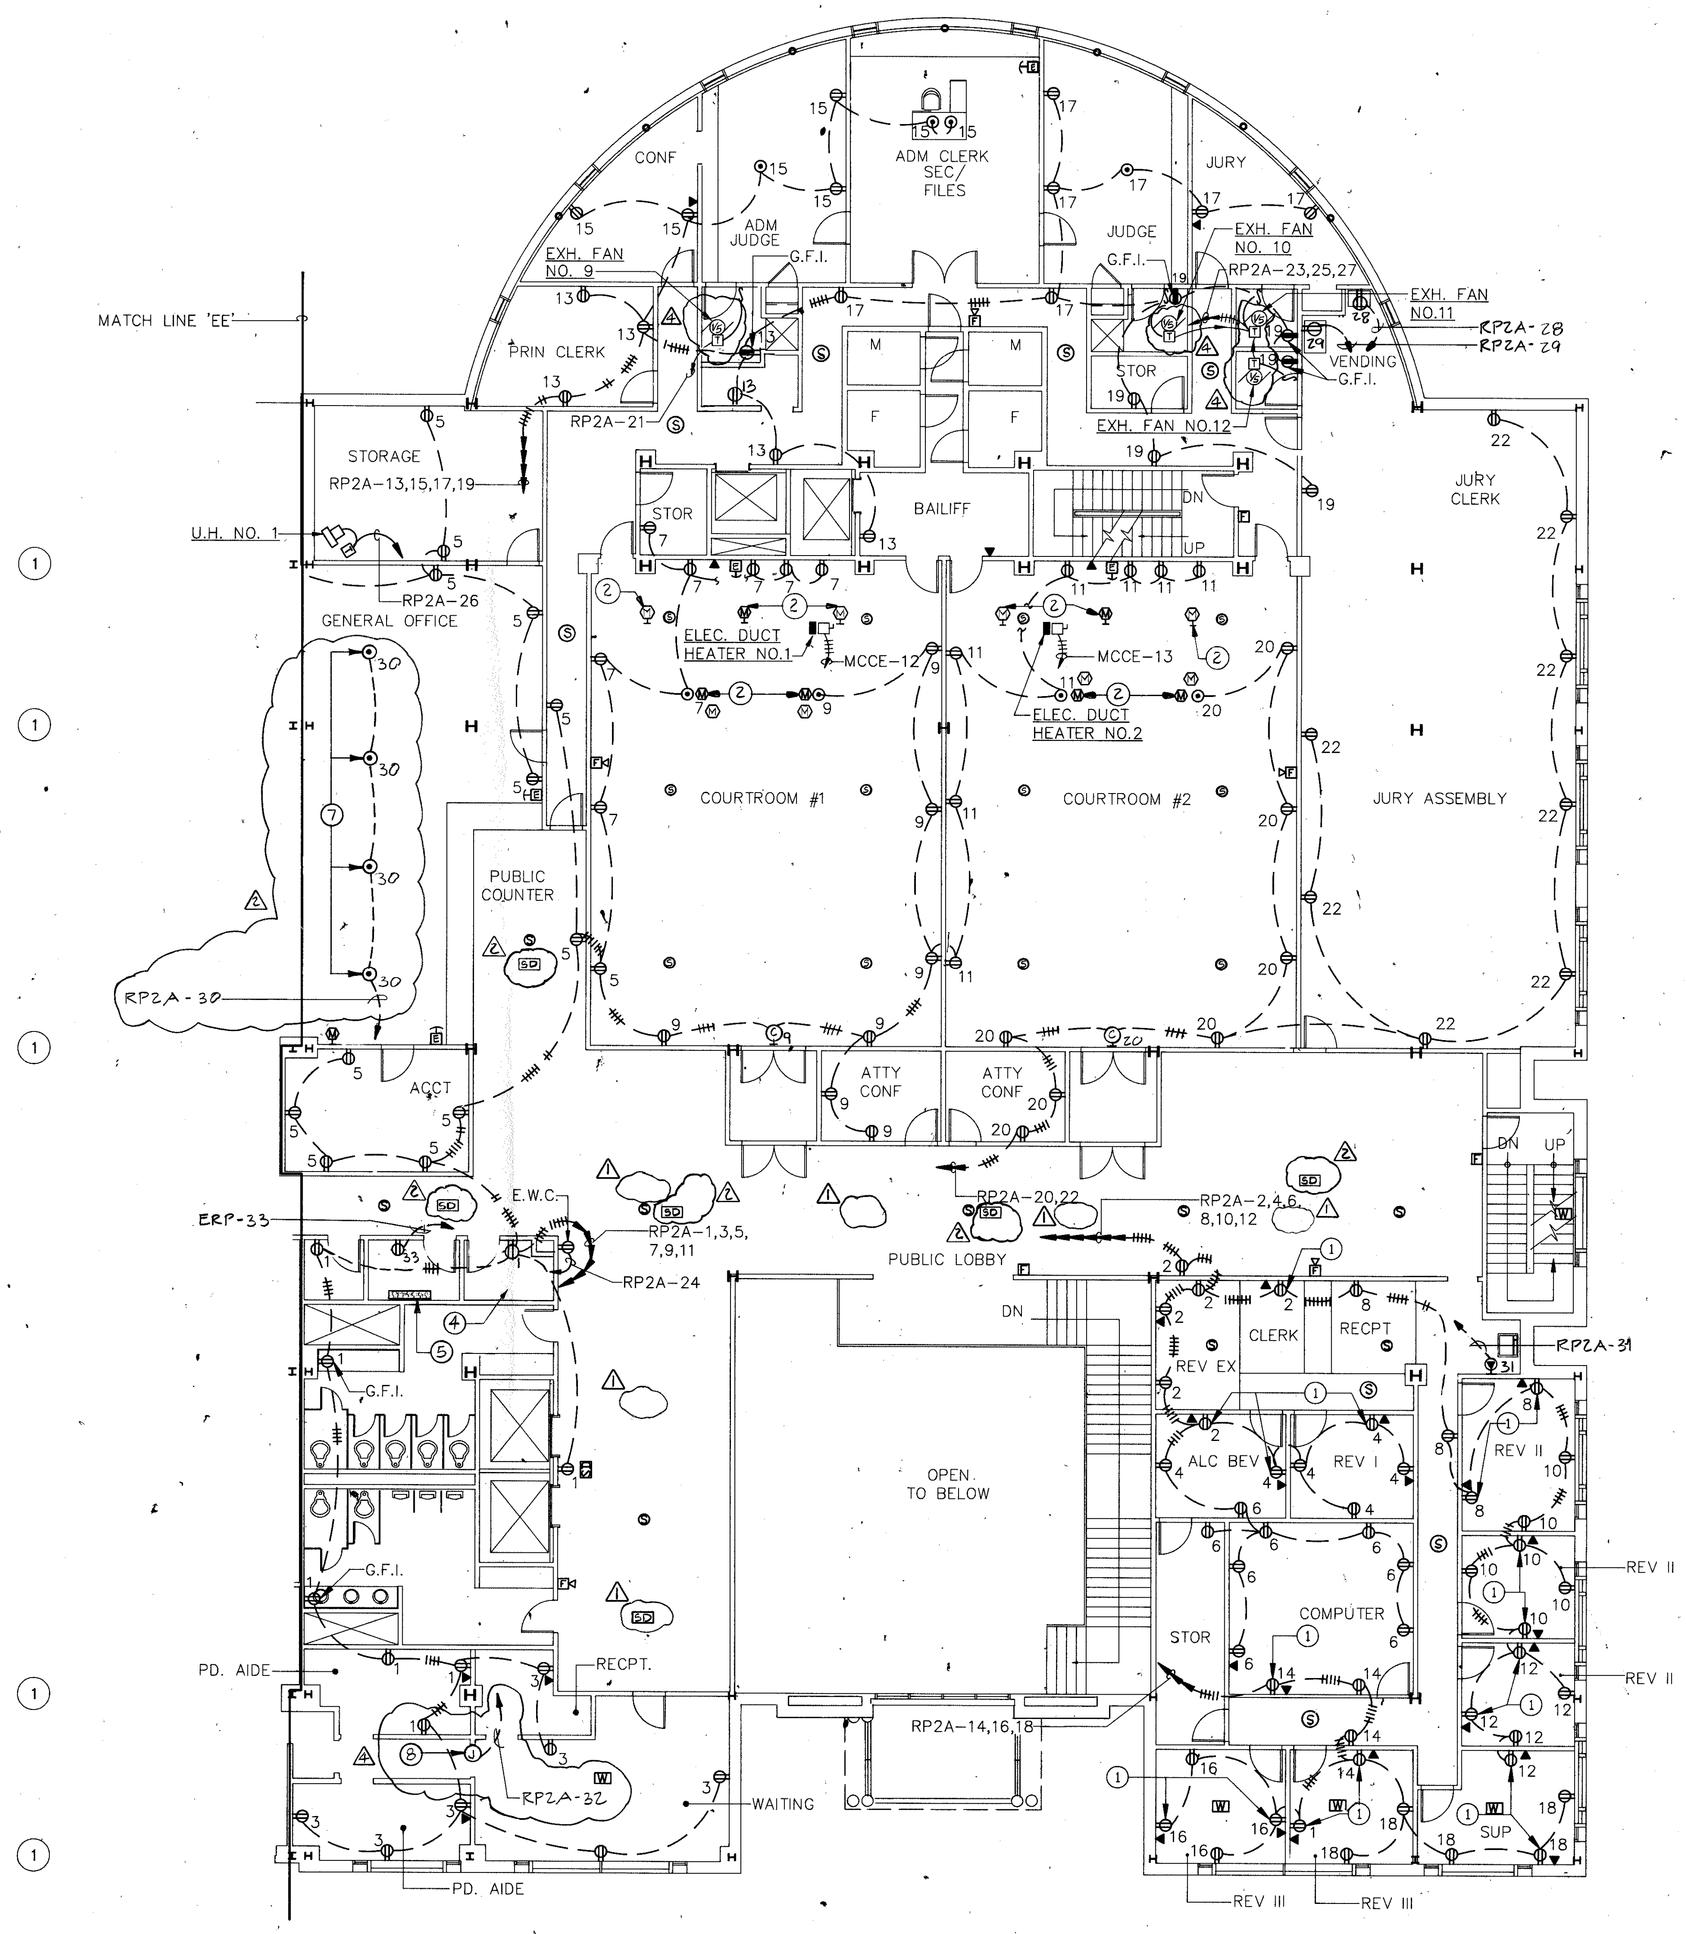

LEVEL TWO – SOUTH – POWER

SCALE: 1/8"=1'-0"

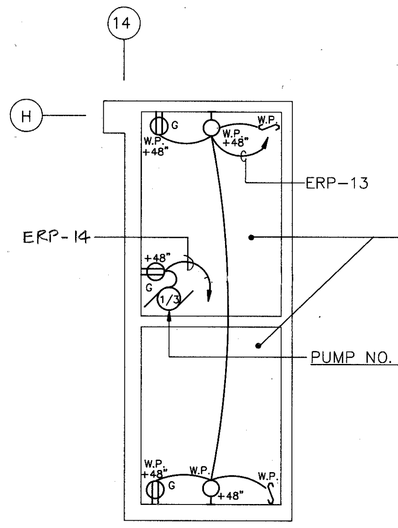

PART PLAN – ELEVATOR PIT LIGHTING AND POWER

SCALE: 1/4"=1'-0"

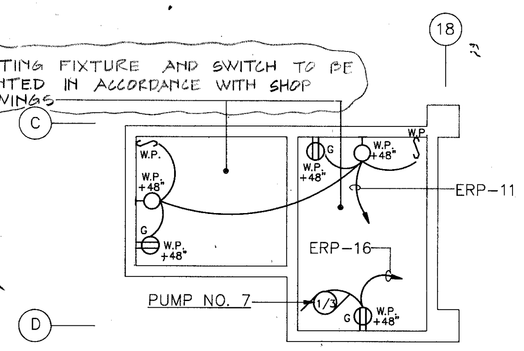

PART PLAN – ELEVATOR PIT LIGHTING AND POWER

SCALE: 1/4"=1'-0"

1	REVISION 10/20/89
2	REVISION 12/29/89
4	REVISION 2/16/90

Hord Coplan Macht INC.
Architects
Landscape Architects
Interior Designers
2526 St. Paul Street
Baltimore, Maryland
21218 • 301-467-7011

RIPARIUS CONSTRUCTION, INC.
SUITE 230
PADONIA ROAD WEST
TIMONIUM, MARYLAND 21093
301-561-3368

SEAL

SALISBURY DISTRICT COURT/ MULTI-SERVICE CENTER

WICOMICO COUNTY
201 BAPTIST STREET
SALISBURY, MARYLAND 21801

DEPARTMENT OF GENERAL SERVICES APPROVAL
PROJECT ADMINISTRATOR — DATE
DIRECTOR, DESIGN & CONSTRUCTION — DATE

USING AGENCY APPROVAL
TITLE — DATE

CONSULTANTS :

McCRONE
Civil Engineers/Planners/Surveyors

GEORGE EVANS ASSOCIATES,INC.
Structural Engineers

GIPE ASSOCIATES, INC.
Mechanical/Electrical Engineers

KEY PLAN

REVISED

SHEET TITLE

LEVEL TWO SOUTH - POWER PART PLANS ELEV. PITS

HCM NO.89022

DRAWN J.T.O.

SCALE AS NOTED

DATE 3-8-90

DRAWING

E-12