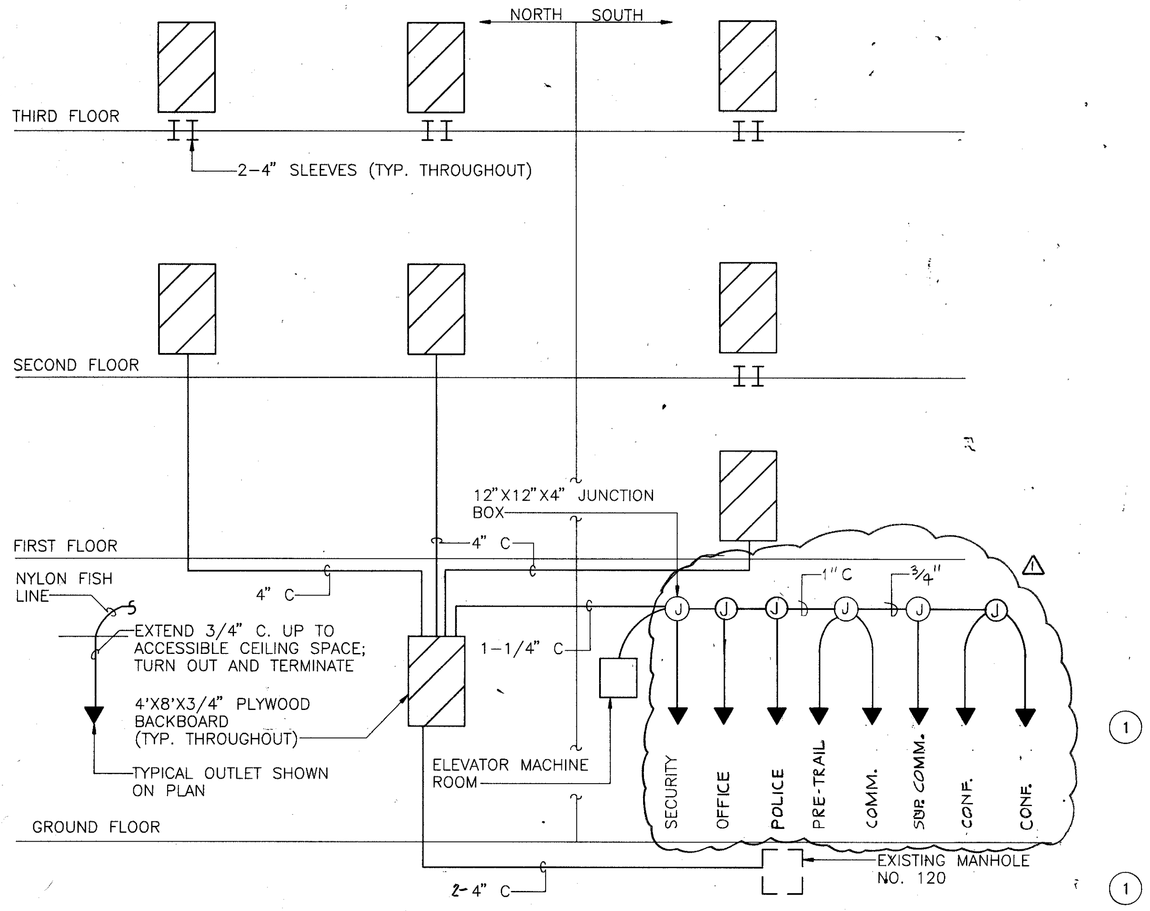

TELEPHONE RISER DIAGRAM

NOTE: CONDUIT IS 3/4" UNLESS OTHERWISE INDICATED

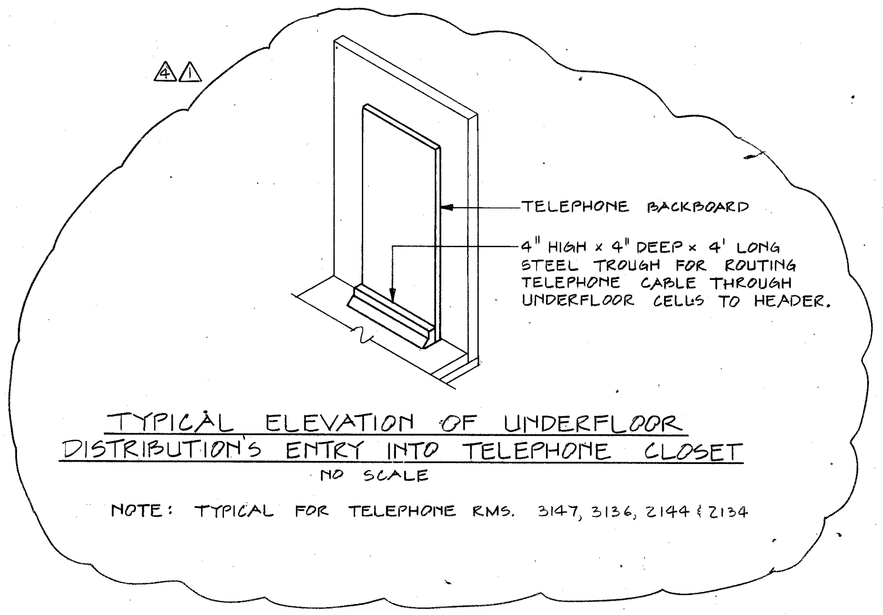

TYPICAL ELEVATION OF UNDERFLOOR DISTRIBUTION'S ENTRY INTO TELEPHONE CLOSET

NO SCALE

NOTE: TYPICAL FOR TELEPHONE RMS. 3147, 3136, 2144 & 2134

DRAWING NOTES

1. ALL TUBES OF FIXTURE SHALL BE COLLECTED TO EMERGENCY CIRCUIT INDICATED. CONTRACTOR SHALL MAKE NECESSARY CORRECTIONS TO BRANCH CIRCUITING WHERE REQUIRED.
2. THE CENTER TUBE(S) OF THE FIXTURE SHALL BE CONTROLLED BY SWITCH '5a' AND THE OUTER TUBE BY SWITCH '5b'.

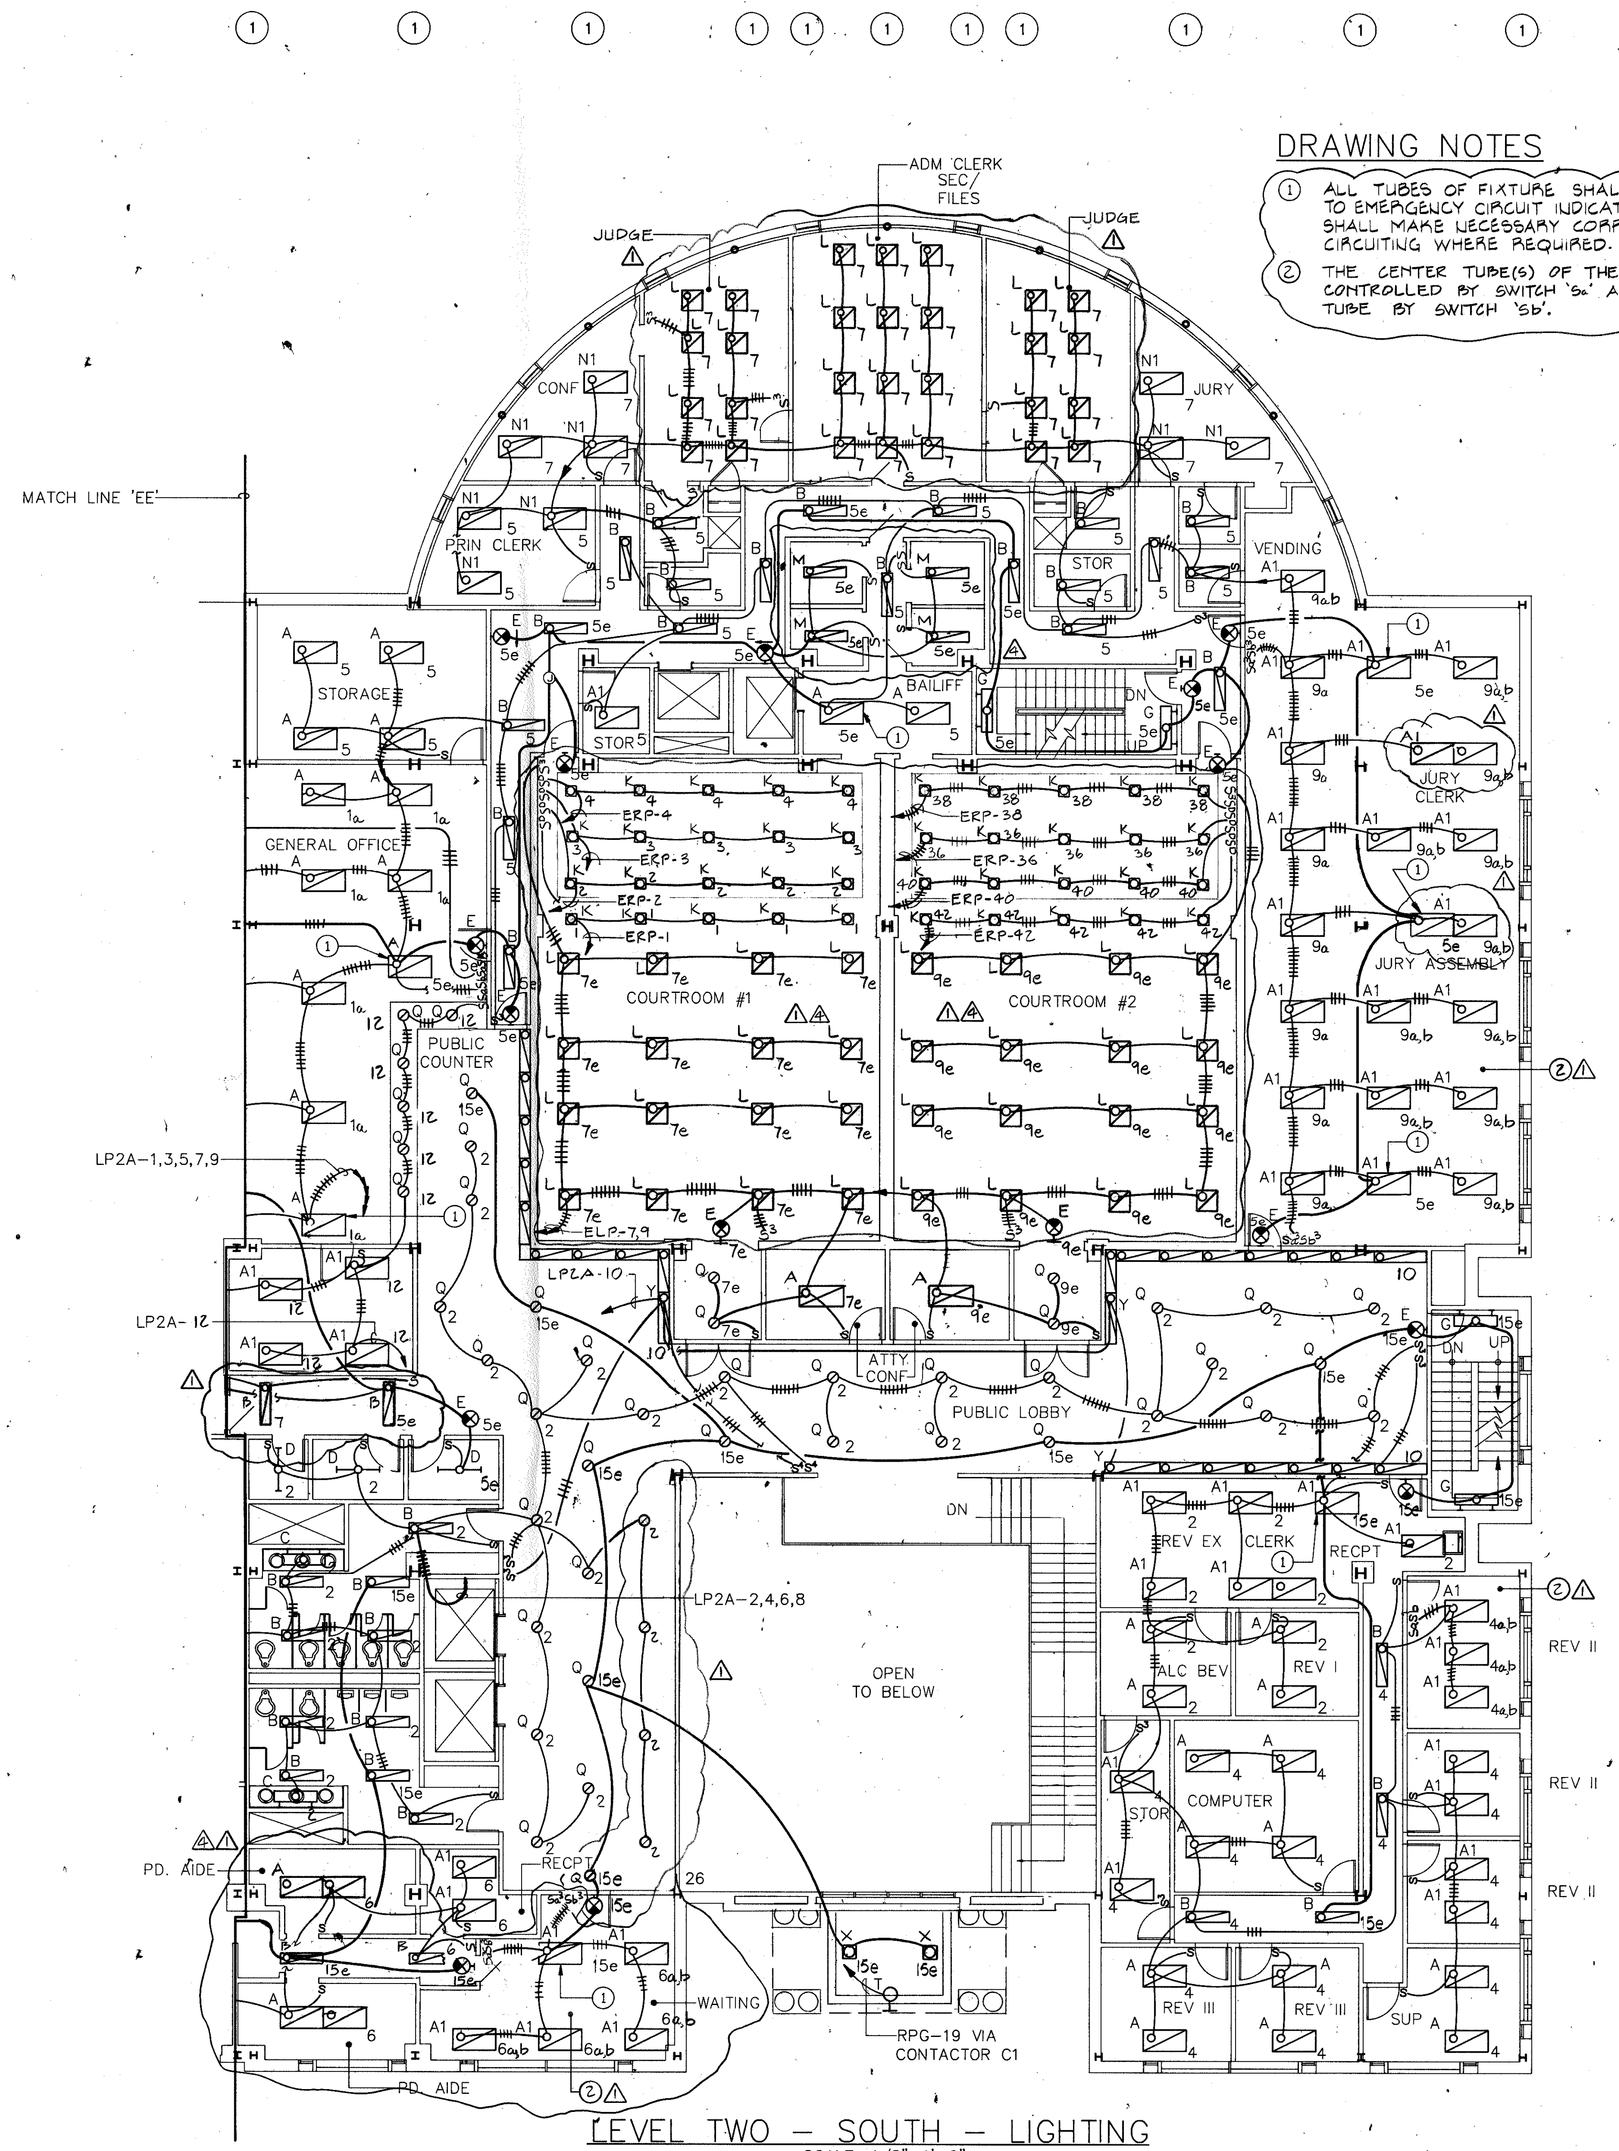

LEVEL TWO – SOUTH – LIGHTING

SCALE: 1/8"=1'-0"

1	REVISION 10/20/89
2	REVISION 2/16/90

Hord Coplan Macht, inc.
Architects
Landscape Architects
Interior Designers
2526 St. Paul Street
Baltimore, Maryland
21218 • 301-467-7011

RIPARIUS CONSTRUCTION, INC.
SUITE 230
PADONIA ROAD WEST
TIMONIUM, MARYLAND 21093
301-561-3368

SEAL

SALISBURY DISTRICT COURT/ MULTI-SERVICE CENTER

WICOMICO COUNTY
201 BAPTIST STREET
SALISBURY, MARYLAND 21801

DEPARTMENT OF GENERAL SERVICES APPROVAL
PROJECT ADMINISTRATOR — DATE
DIRECTOR, DESIGN & CONSTRUCTION — DATE

USING AGENCY APPROVAL
TITLE — DATE

CONSULTANTS :

McCRONE
Civil Engineers/Planners/Surveyors

GEORGE EVANS ASSOCIATES,INC.
Structural Engineers

GIPE ASSOCIATES, INC.
Mechanical/Electrical Engineers

KEY PLAN

REVISED

SHEET TITLE
LEVEL TWO-SOUTH-LIGHTING & TELEPHONE RISER DIAGRAM

HCM NO.89022
DRAWN J.T.O.
SCALE 1/8"=1'-0"
DATE 3-8-90
DRAWING
E-6