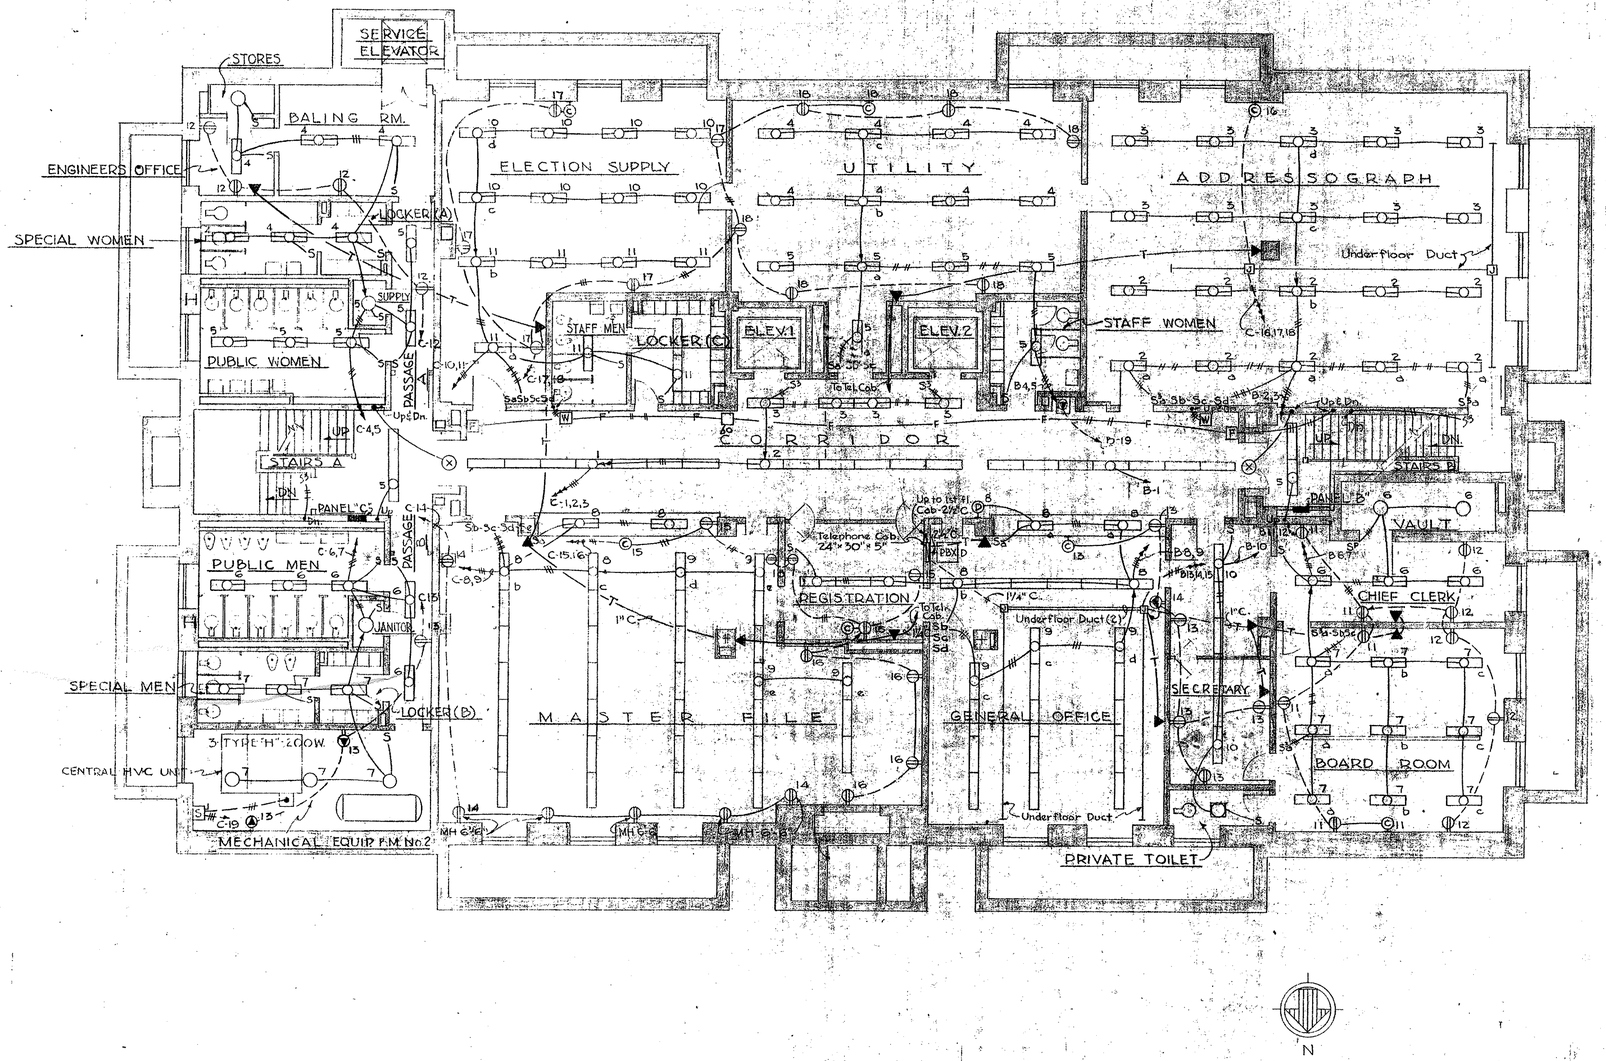

REVISIONS

No.	DATE	DESCRIPTION

NOTES

1.- FOR LEGEND SEE DWG. E-1 OF 7

2.- PANEL "C" - SCHEDULE
18-15A.-1P.- BREAKERS
1-15A.-3P.- BREAKER - CIR. 13
3-15A.-1P.- BREAKERS (SPARE)

3.- PANEL "B" - SCHEDULE
18-15A.-1P.- BREAKERS
4-15A.-1P.- BREAKERS (SPARE)

4.- FOR PA & INTERCOM RISER DIAGRAMS - SEE DWG. E-6 OF 7

LIGHT FIXTURE SCHEDULE

ELECTION SUPPLY	13 TYPE "A"
UTILITY	13 TYPE "A"
ADDRESSOGRAPH	20 TYPE "A"
STAFF MEN	1 TYPE "A"
LOCKER "C"	2 TYPE "A"
STAFF WOMEN	1 TYPE "A"
CORRIDOR	24 TYPE "A"
STAIRS A & B	2 TYPE "C"
VAULT	2 TYPE "D"
CHIEF CLERK	3 TYPE "B"
BOARD ROOM	9 TYPE "A"
SECRETARY	6 TYPE "B"
PRIVATE TOILET	1 TYPE "E"
GENERAL OFFICE	22 TYPE "A"
REGISTRATION	3 TYPE "A"
MASTER FILE	33 TYPE "A"
PASSAGE "A" & "B"	4 TYPE "A"
ENGINEERS OFFICE	1 TYPE "B"
BAILING ROOM	2 TYPE "A"
LOCKER "A" & "B"	2 TYPE "A"
SUPPLY & JANITOR STORES	3 TYPE "E"
SPECIAL WOMEN	2 TYPE "A"
PUBLIC WOMEN	3 TYPE "A"
PUBLIC MEN	3 TYPE "A"
SPECIAL MEN	2 TYPE "A"
EXIT STAIRS A & B	2 TYPE "T"
DIRECTIONAL SIGN - GEN. OFFICE	1 TYPE "C"

KEY OF MATERIALS

GROUND FLOOR PLAN - electrical
SCALE 1/8" = 1'-0"

APPROVED

CHIEF JUDGE OF PEOPLES COURT

DIRECTOR OF PUBLIC WORKS

BUILDING CONSTRUCTION ENGINEER

R. E. L. WILLIAMS
BUILDING CONSTRUCTION ENGINEER

PEOPLES COURT AND
DEPARTMENT OF PUBLIC WORKS, BUREAU OF BUILDING CONSTRUCTION

PEOPLES COURT BUILDING

FOR THE MAYOR AND CITY COUNCIL OF BALTIMORE

THE OFFICE OF
JAMES R. EDMUNDS JR.
ARCHITECTS
130 WEST HAMILTON ST. BALTIMORE 1, MD.
WHITMAN REQUARDT & ASSOC. Mechanical Engineers
J. L. FAISANT & ASSOC. Structural Engineers

DRAWING E-2 OF 7
DATE SEPT. 15, 19[illegible]