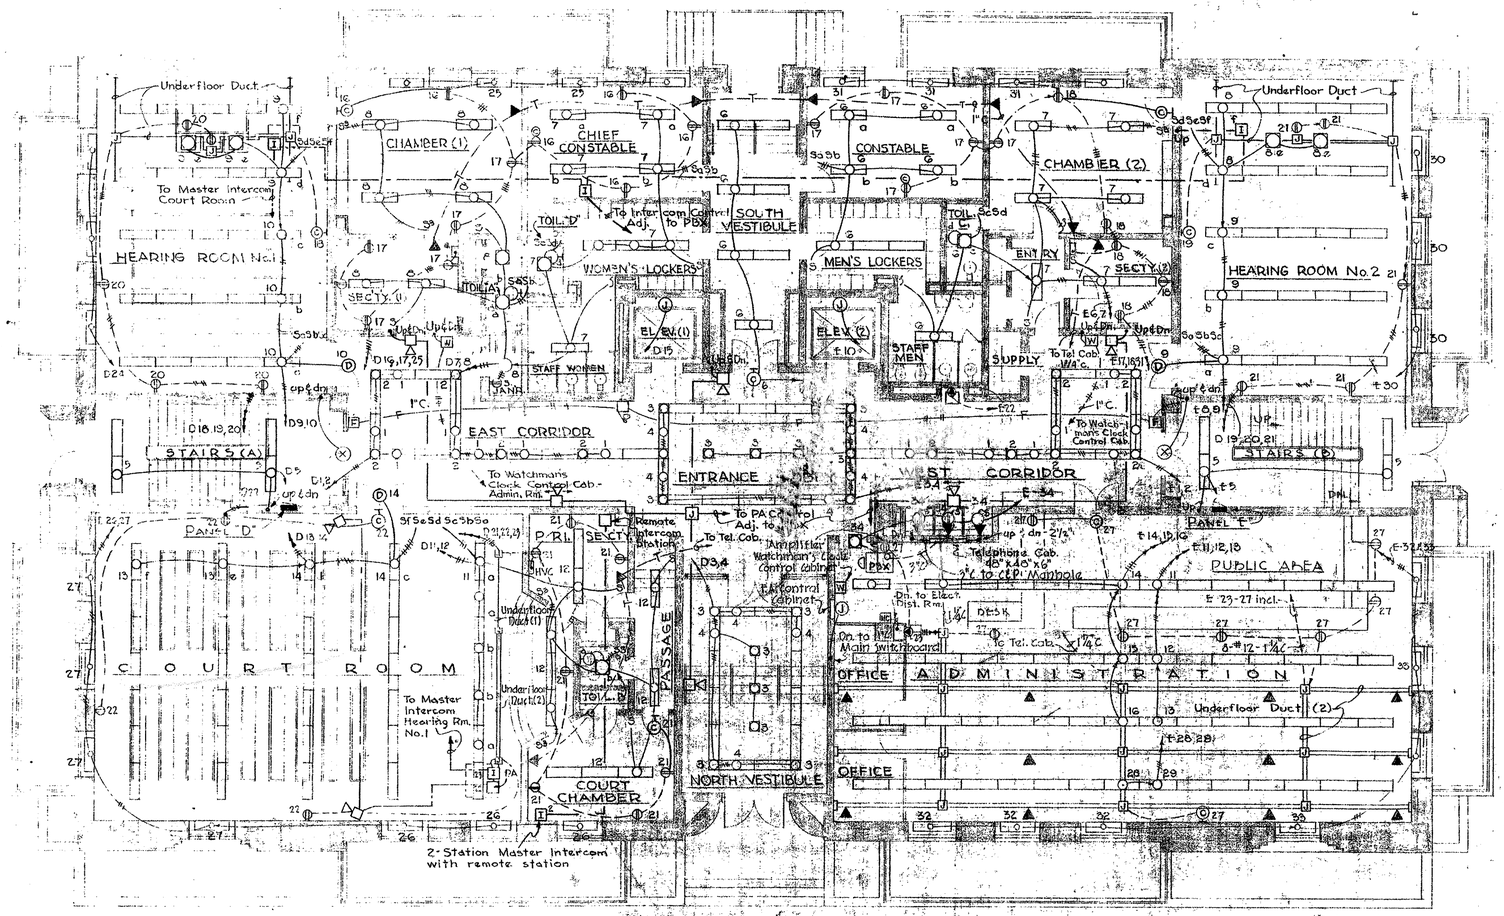

REVISIONS

No.	DATE	DESCRIPTION

NOTES

1. FOR LEGEND SEE DWG. E-1 OF 7.
2. PANEL "D" - SCHEDULE
   24-15A.-1P - BREAKERS
   2-20A.-1P - BREAKERS - CIR. 24 & 26
   1-25A.-1P - BREAKER CIR. 27
   3-15A.-1P BREAKERS (SPARE)
3. PANEL "E" - SCHEDULE
   31-15A.-1P - BREAKERS
   2-20A.-1P - BREAKERS - CIR. 30 & 32
   1-25A.-1P - BREAKER - CIR. 33
   2-15A.-1P - BREAKERS (SPARE)
4. FOR INTERCOM. LOCATION IN HEARING ROOMS - SEE TYPICAL DETAIL - DWG. E-7 OF 7.
5. FOR P.A. & INTERCOM. RISER DIAGRAMS - SEE DWG. E-6 OF 7.

LIGHT FIXTURE SCHEDULE

HEARING ROOM No. 1 & 2	50	TYPE "C"
	4	TYPE "D"
CHAMBER No. 1 & 2	8	TYPE "B"
ENTRY CHAMBER No. 1	1	TYPE "E"
SECRETARY No. 1 & 2	4	TYPE "B"
ENTRY CHAMBER No. 2	1	TYPE "E"
TOILET A, B, C, D	4	TYPE "E"
CHIEF CONSTABLE & CONSTABLE	4	TYPE "B"
WOMENS & MENS LOCKERS	3	TYPE "A"
STAFF WOMEN	1	TYPE "A"
STAFF MEN	1	TYPE "A"
STAIRS A & B.	8	TYPE "C"
EAST CORRIDOR	13	TYPE "C"
	16	TYPE "D"
WEST CORRIDOR	13	TYPE "C"
	16	TYPE "D"
SOUTH VESTIBULE	7	TYPE "C"
NORTH VESTIBULE	10	TYPE "C"
	4	TYPE "D"
ADMINISTRATION	60	TYPE "B"
TELEPHONE BOOTHS & JAN.	4	TYPE "B"
COURT ROOM	35	TYPE "C"
	2	TYPE "D"
(CHASSIS & GLASS ONLY)	3	TYPE "C"
COUNTER-PBX OPERATOR	1	TYPE "E"
EXIT - STAIRS A & B	2	TYPE "D"
COURT CHAMBER	3	TYPE "B"
SECRETARY	2	TYPE "B"
PASSAGE	2	TYPE "A"
DIRECTIONAL SIGNS		
HEARING RMS. No. 1 & 2 & COURT RM.	3	TYPE "R"

KEY OF MATERIALS

FIRST FLOOR PLAN - electrical
SCALE 1/8" = 1'-0"
0 5 10 20 30

APPROVED

CHIEF JUDGE OF PEOPLES COURT

DIRECTOR OF PUBLIC WORKS

BUILDING CONSTRUCTION ENGINEER

R. E. L. WILLIAMS
BUILDING CONSTRUCTION ENGINEER

PEOPLES COURT AND
DEPARTMENT OF PUBLIC WORKS, BUREAU OF BUILDING CONSTRUCTION

PEOPLES COURT BUILDING

FOR THE MAYOR AND CITY COUNCIL OF BALTIMORE

THE OFFICE OF
JAMES R. EDMUNDS, JR.
ARCHITECTS
130 WEST HAMILTON ST. BALTIMORE 1, MD.
WHITMAN REQUARDT & ASSOC. Mechanical Engineers
J. L. FAISANT & ASSOC. Structural Engineers

DRAWING
E-3