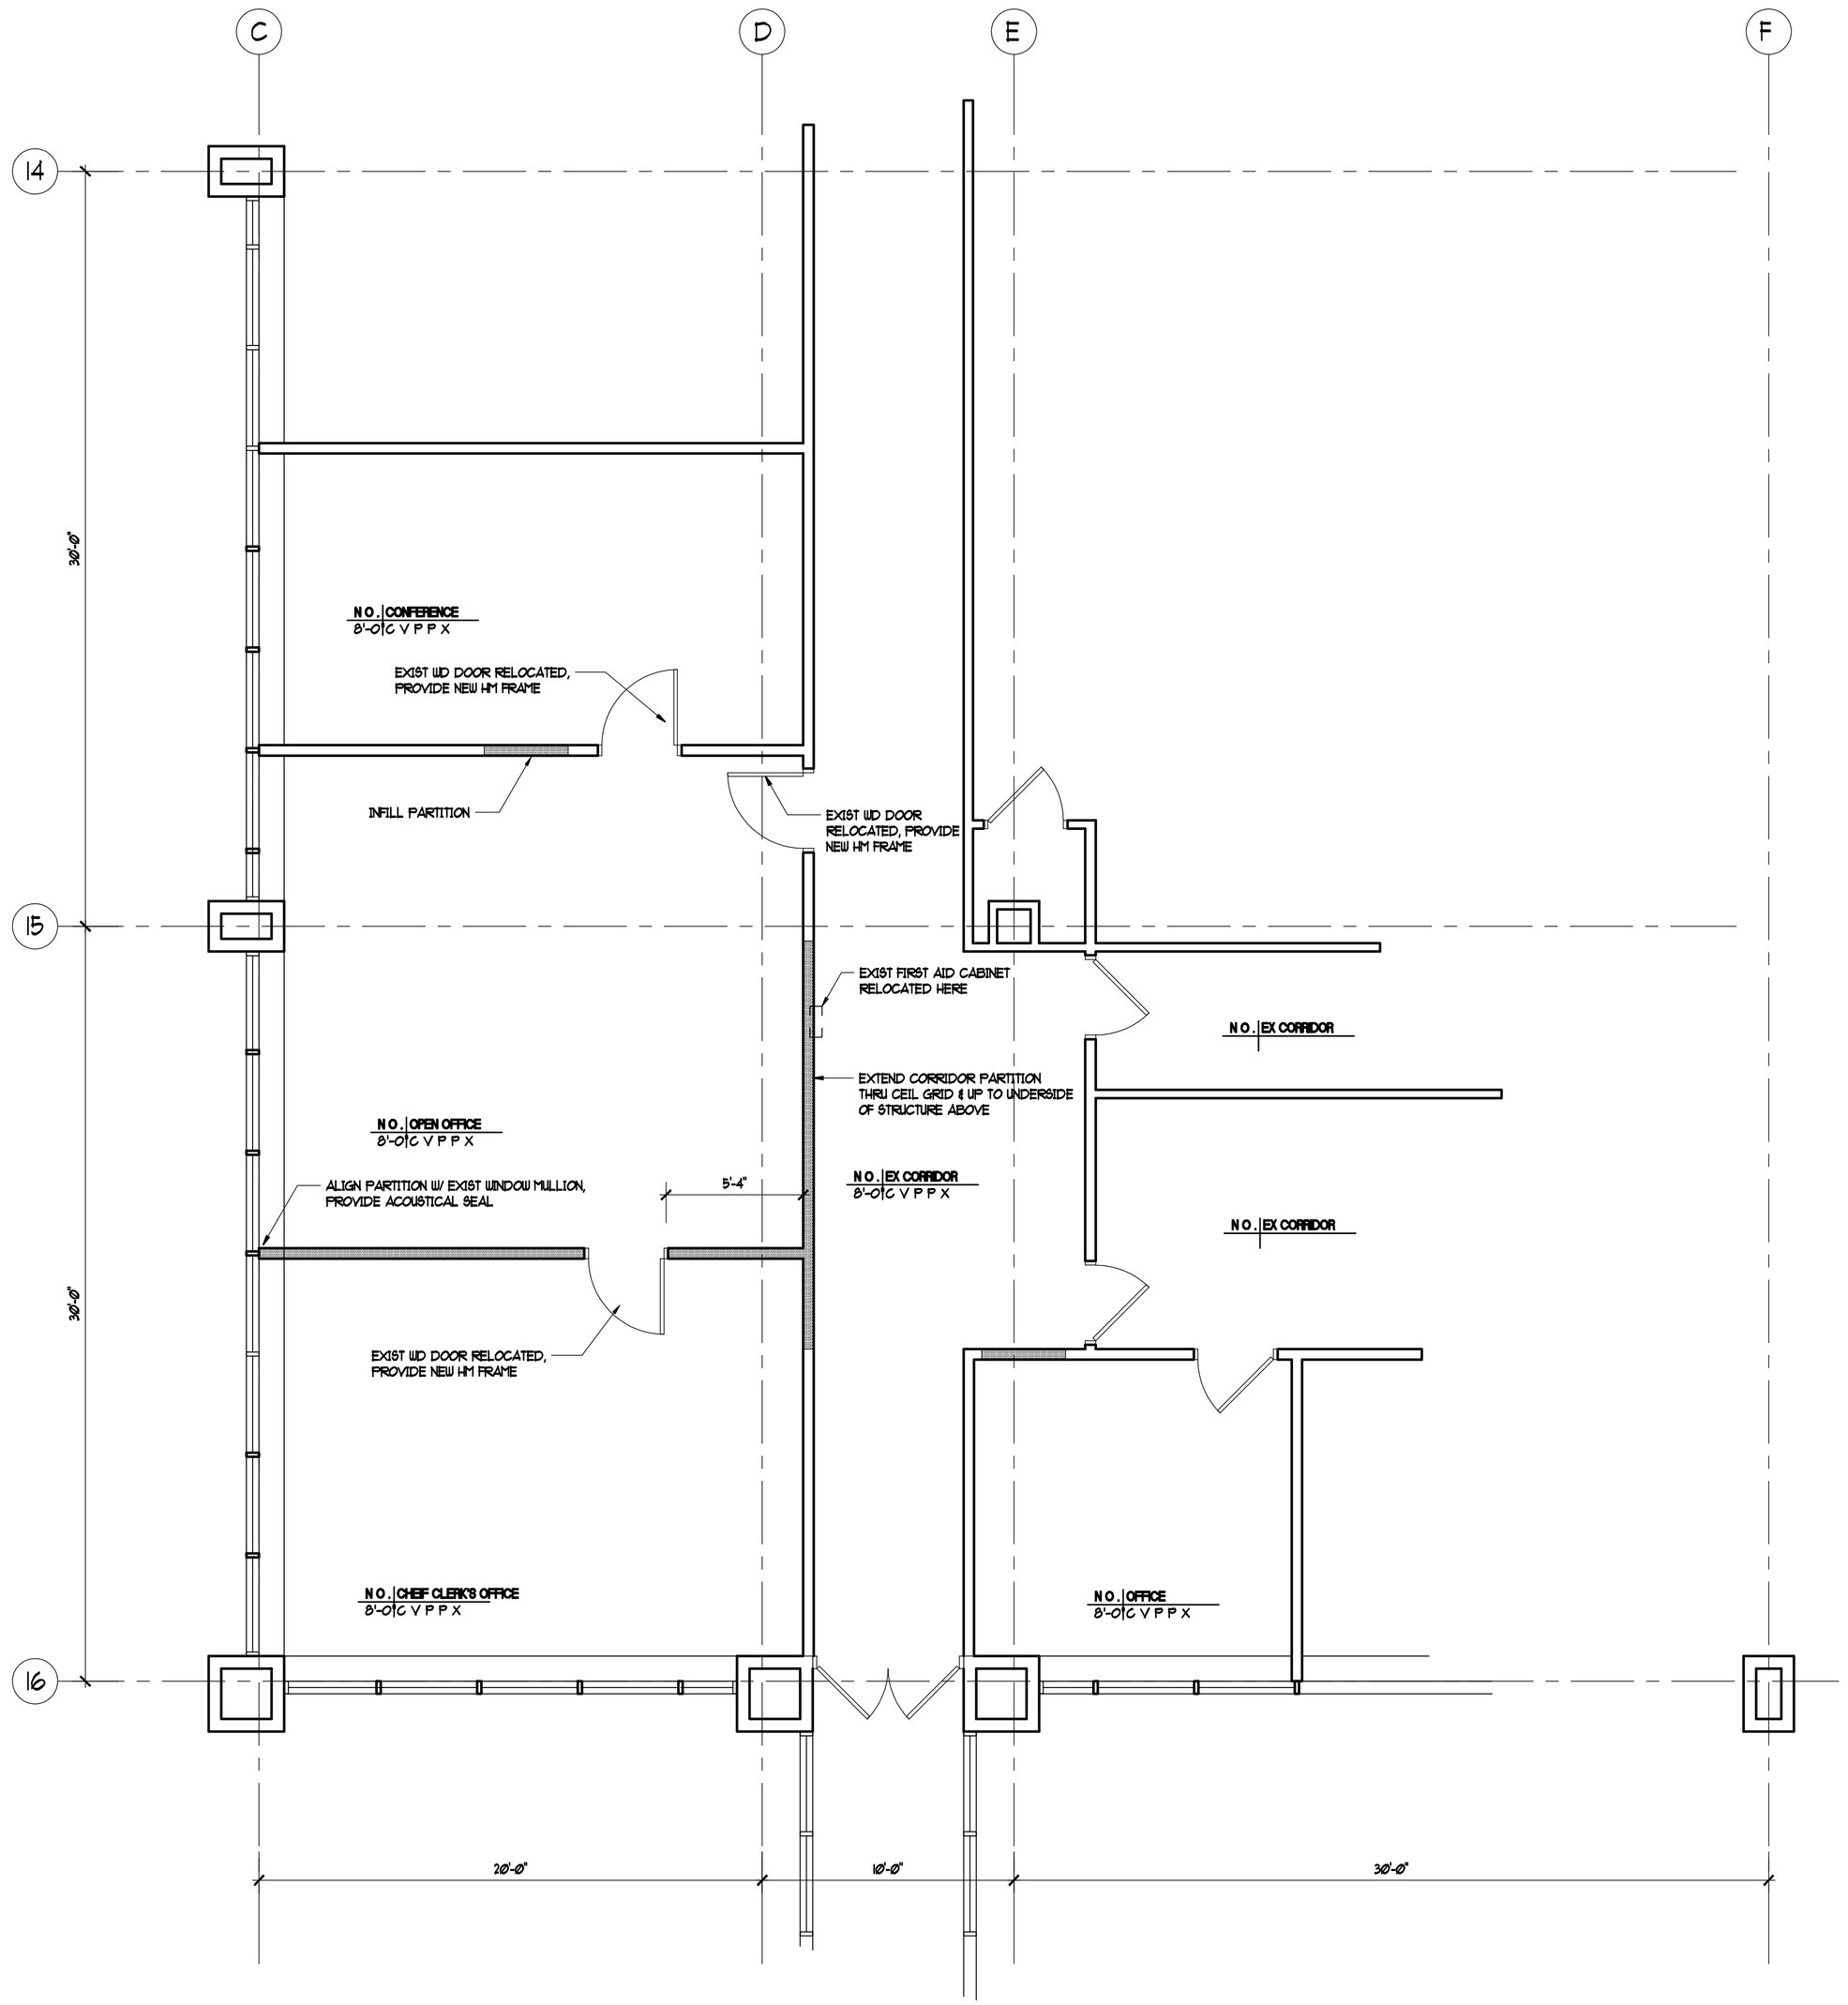


## PROPOSED THIRD FLOOR PLAN

1/4" = 1'-0"

## FINISH SCHEDULE

LEGEND

NO. ROOMNAME
8'-0 C V P P A

- CEILING
- TRIM
- WALL
- BASE
- FLOOR
- CEILING HEIGHT

**FLOOR**
C - CARPET
X - EXISTING TO REMAIN

**WALL**
N - NONE
P - PAINT (PLASTER OR GWB)
X - EXISTING TO REMAIN

**CEILING**
A - SUSPENDED ACOUSTICAL CEILING TILE (ACT)
N - NONE
X - EXISTING TO REMAIN

**BASE**
N - NONE
V - VINYL
X - EXISTING TO REMAIN

**TRIM**
P - PAINT
X - EXIST TO REMAIN

NOTES:

1. WHEN A NUMBER WITHIN A CIRCLE ( C P 2 A ) IS SUBSTITUTED IN THE FINISH CODE IT INDICATES A SPECIAL CONDITION. SEE GENERAL NOTES ( 2 ) FOR EXPLANATION.
2. FINISHES IN CLOSETS OR OTHER SMALL ADJOINING SPACES TO MATCH THOSE OF THE PRIMARY SPACE.
3. VINYL BASE TO BE STRAIGHT TYPE WITH CARPET, AND COVE TYPE WITH ALL OTHER FLOOR FINISHES.
4. WHERE MORE THAN ONE FINISH IS USED WITHIN A ROOM, THE PREDOMINANT FINISH IS INDICATED IN THE SCHEDULE AND SPECIAL TREATMENTS ARE NOTED ON THE PLAN.
5. ACOUSTICAL CEILING DESIGN VARIES. SEE REFLECTED CEILING PLANS FOR EXTENT OF EACH TYPE. EXIST ACT TO REMAIN, REPAIR DAMAGED TILES / GRID, EXTEND EXISITING TO MATCH WHERE INDICATED.

## LEGEND

DENOTES EXIST PARTITION TO REMAIN

DENOTES NEW PARTITION: 5/8" GWB EA SIDE OF 3 5/8" METAL STUDS AT 24" O/C, EXTEND TO UNDERSIDE OF ACT CEILING (TYP UON).

0 2' 4' 8'
SCALE: 1/4" = 1'-0"

N

REVISIONS

Owner:

Associate Architect
Morgan Design Group, Architects
2775 Green Leaf Ct., Suite B
Westminster, Maryland 21157
(410) 456-0122 Web: mdgarch.com

Structural Engineer:

Mechanical/Electrical/Plumbing Engineer:

Civil Engineer:

MARYLAND JUDICIARY

Maryland Judiciary

Tawes State Office Building
A Pod Renovation, 3rd Flr

508 Taylor Avenue
Annapolis, Maryland 21401

Wilson + Mariani, LLC
Architecture
Interiors
Planning
12101 Shining Star Land
Clarksville, Maryland 21029
Phone: 410-868-5890
www.wmllcarchitecture.com

ISSUED FOR:
- ☐ PRELIMINARY/PROGRESS (NOT FOR CONST.)
- ☐ PRICING ONLY
- ☐ PERMIT
- ■ CONSTRUCTION DOCUMENTS

SEAL

"I certify that these documents were prepared or approved by me, and that I am duly licensed architect under the laws of the State of Maryland, license number 8805, Expiration date _____"

© COPYRIGHT 2010, Wilson + Mariani, LLC

| | |
|---|---|
| DESIGN | JBM |
| DRAWN | STAFF |
| APPROVED | |
| SCALE | AS SHOWN |
| DATE | MARCH 17, 2014 |
| CAD FILE | |
| PROJECT NO. | |

DRAWING TITLE
PROPOSED THIRD FLOOR

A-2