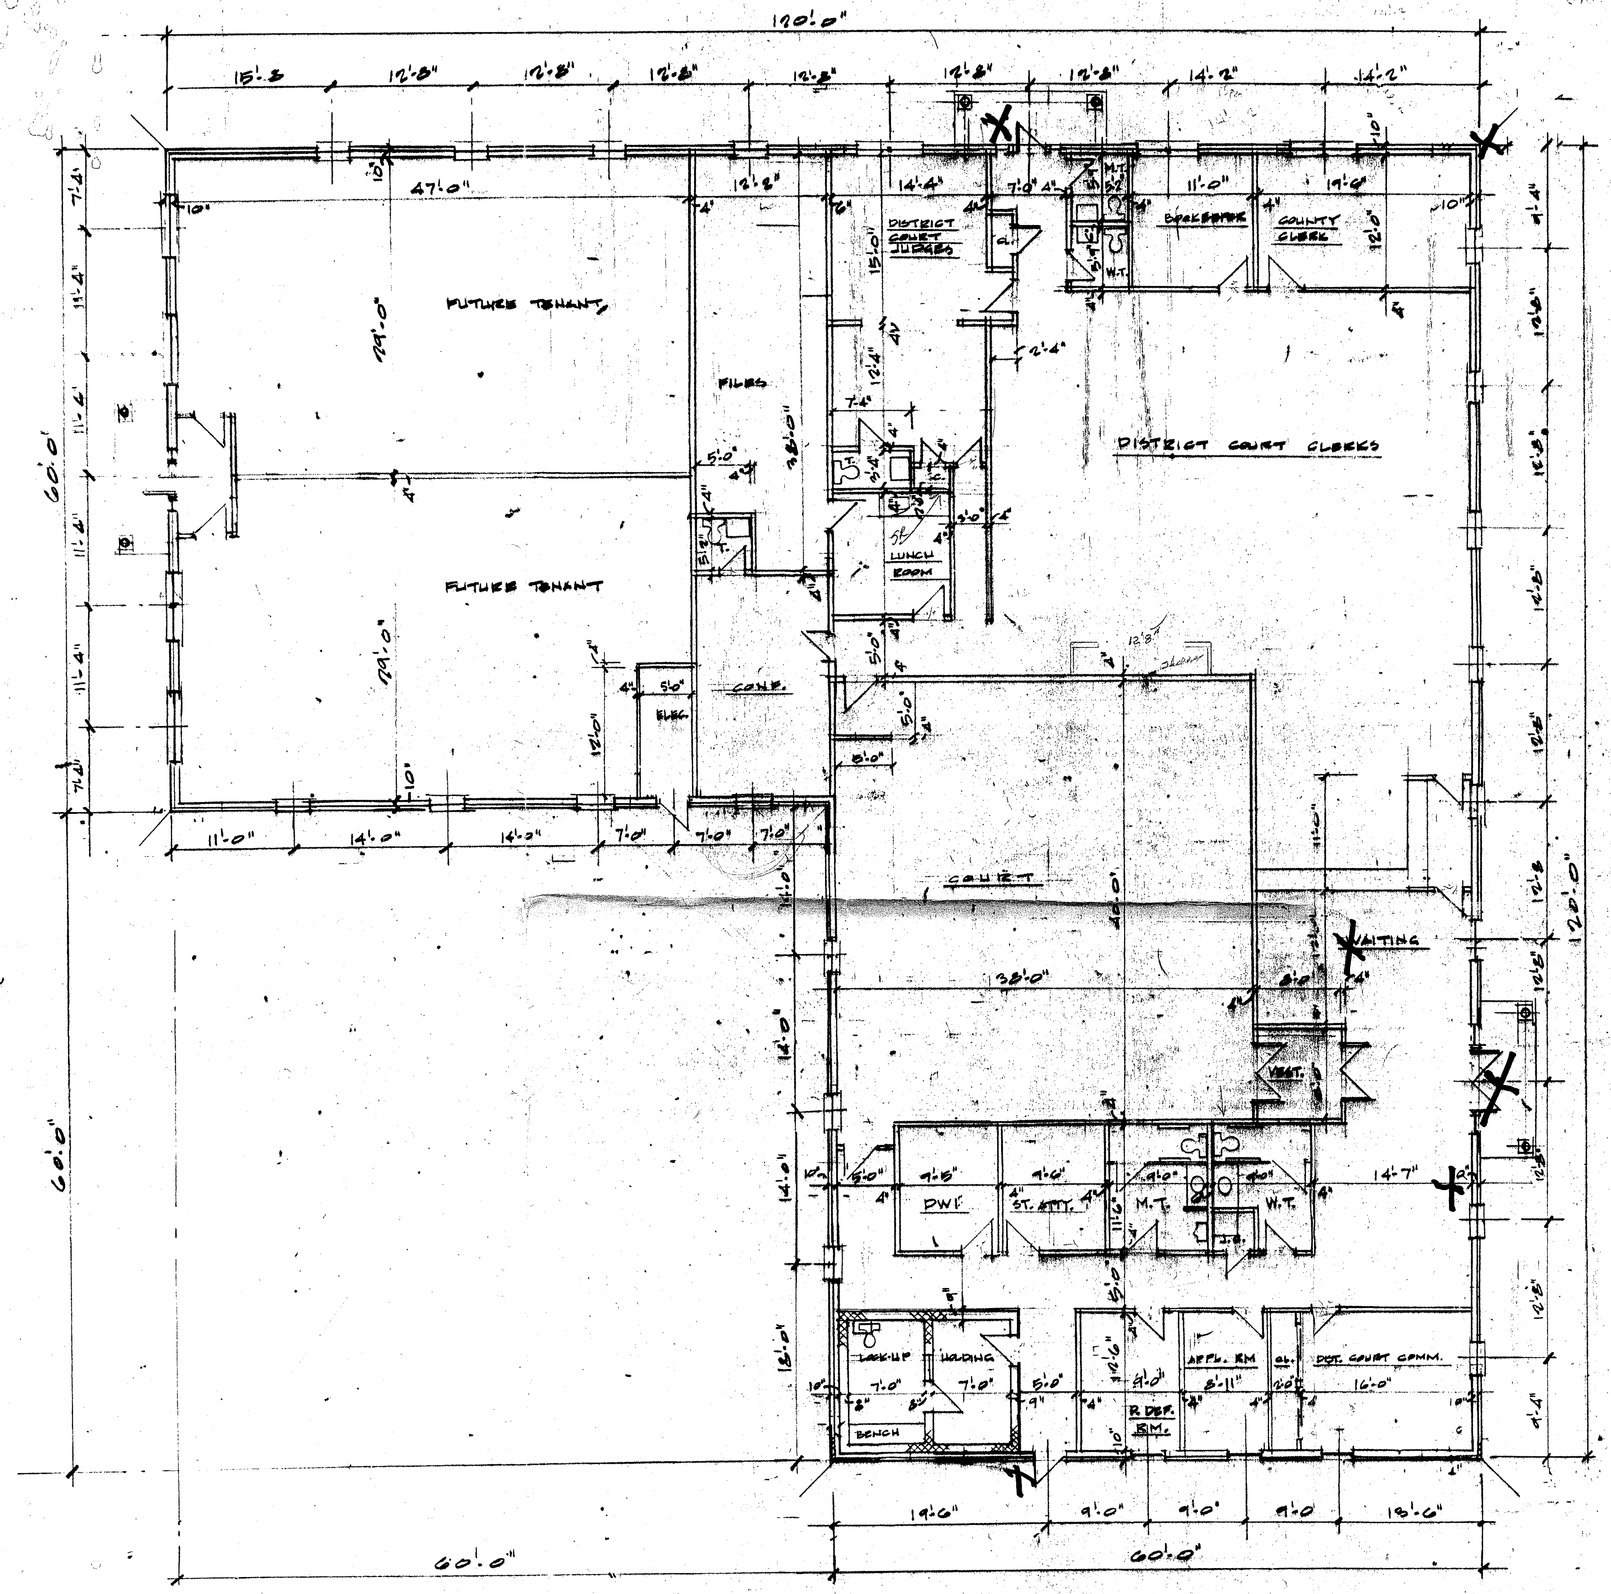

FLOOR PLAN

SCALE 1/8" = 1'-0"

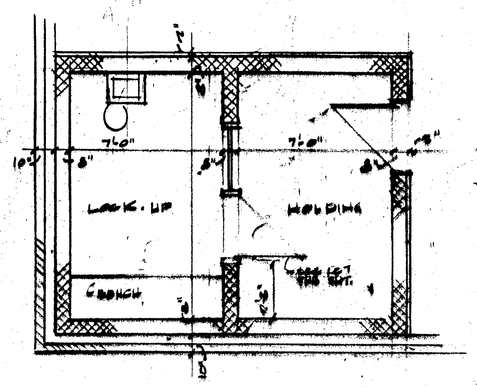

LOCK-UP / HOLDING RM PLAN

SCALE: 1/4" = 1'-0"

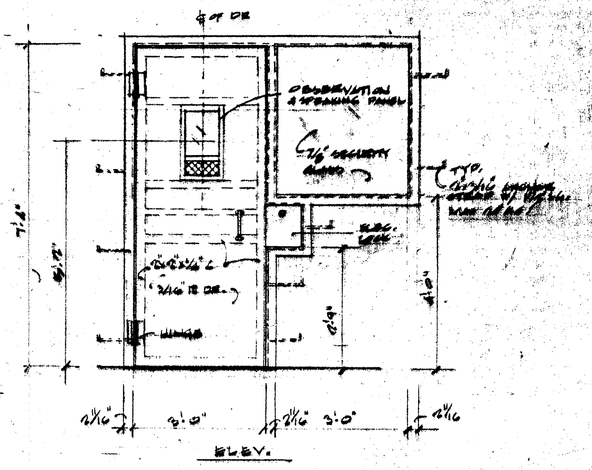

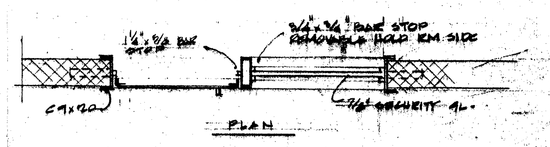

LOCK-UP DOOR DETAIL

SCALE: 1/4" = 1'-0"

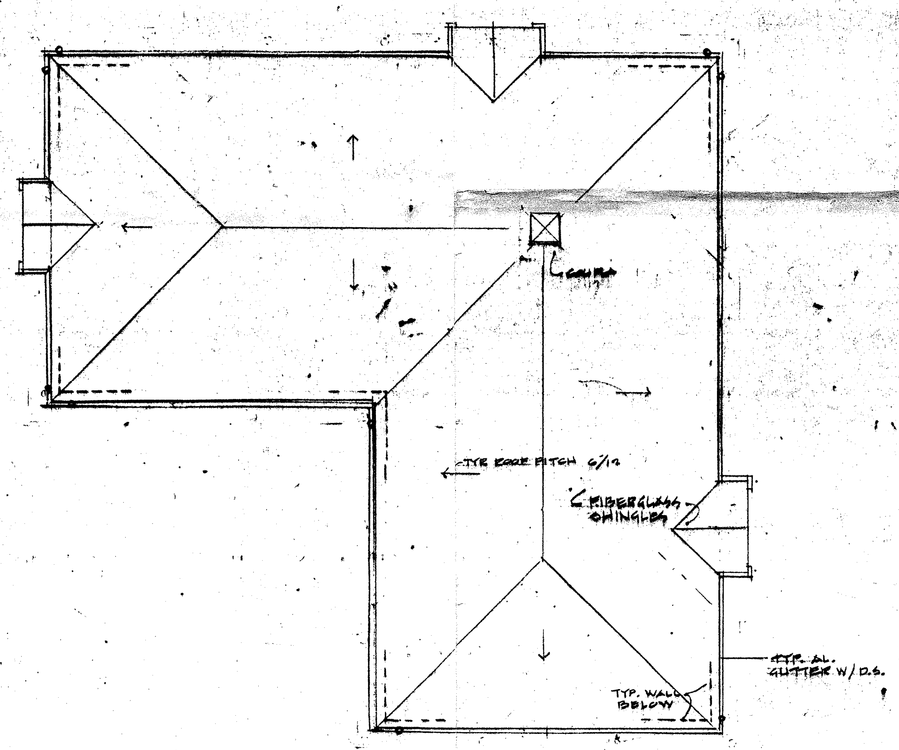

ROOF PLAN

SCALE: 1/16" = 1'-0"

X — CAMERA LOCATIONS

DRAWING NAME: FLOOR PLAN

ARD BUILDING
VER STREETS
MD.

DRAWING NO.

DISTRICT COURT BLDG