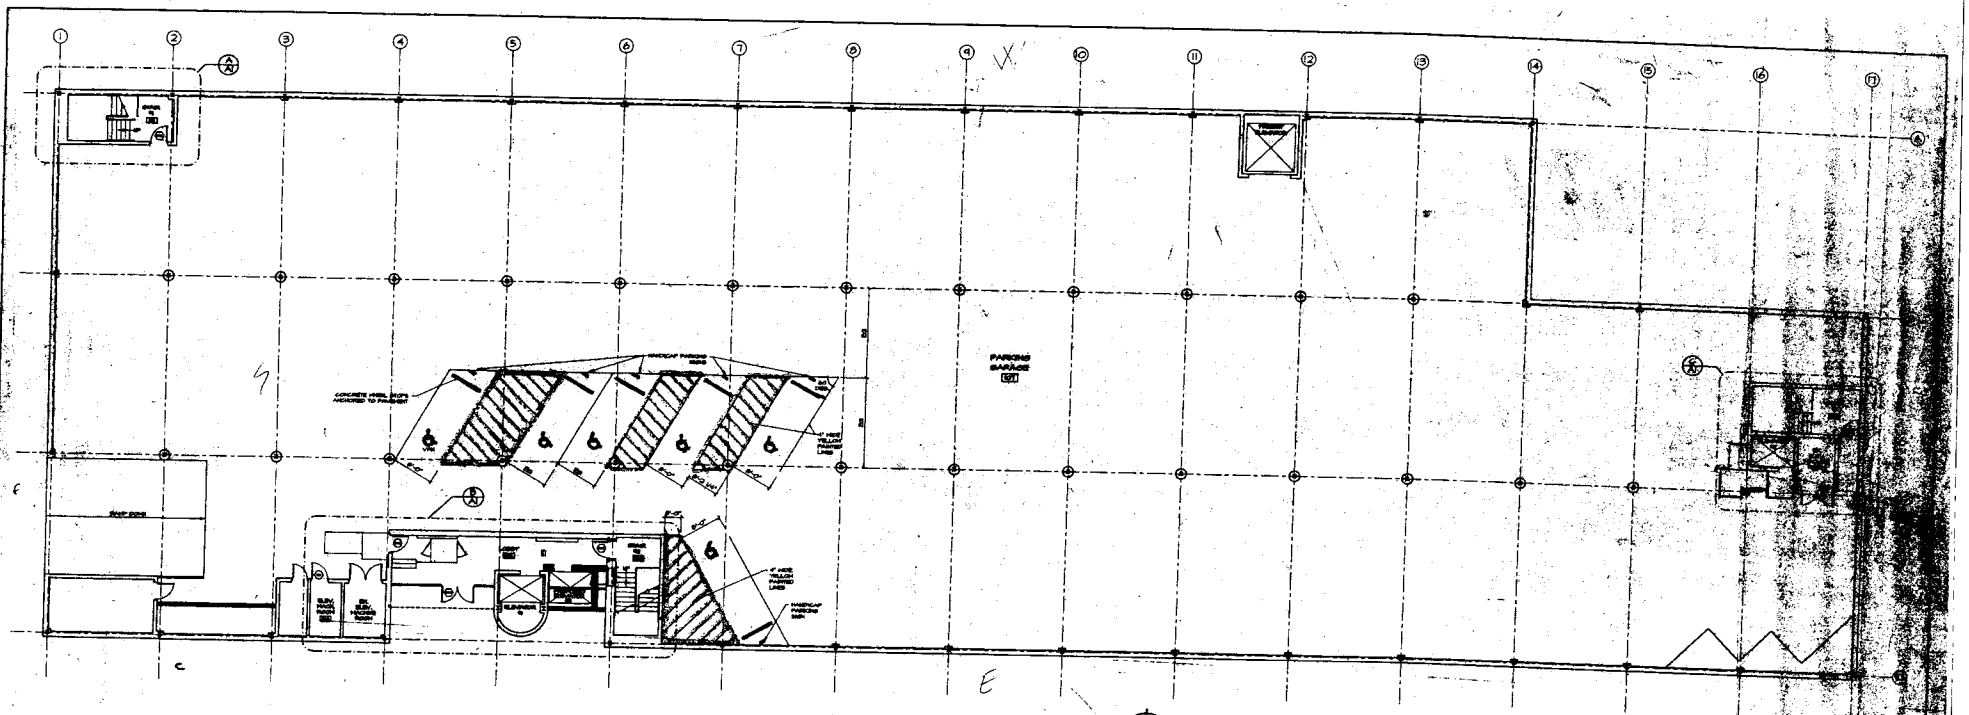

FIRST FLOOR PLAN

SCALE: 1/8" = 1'-0"

A/A1 PART. PLAN STAIR #1

SCALE: 1/4" = 1'-0"

B/A1 PART. PLAN ELEVATOR #'s 1 & 3, STAIR #2, LOBBY

SCALE: 1/4" = 1'-0"

C/A1 PART. PLAN ELEVATOR #2, STAIR #3

SCALE: 1/4" = 1'-0"

SCALE: 1/4" = 1'-0"

93166A

USING AGENCY APPROVAL
NAME
DATE
Asst. Superintendent
TITLE

DEPARTMENT OF GENERAL SERVICES APPROVAL
PROJECT ADMINISTRATOR DATE
DIRECTOR CNSR. & CONST. DATE

NO.	DATE	REVISIONS

BB-500-932-101

FIRST FLOOR PLAN
BASE BUILDING ALTERATIONS
SHILLMAN BUILDING
500 N. CALVERT STREET
BALTIMORE, MARYLAND

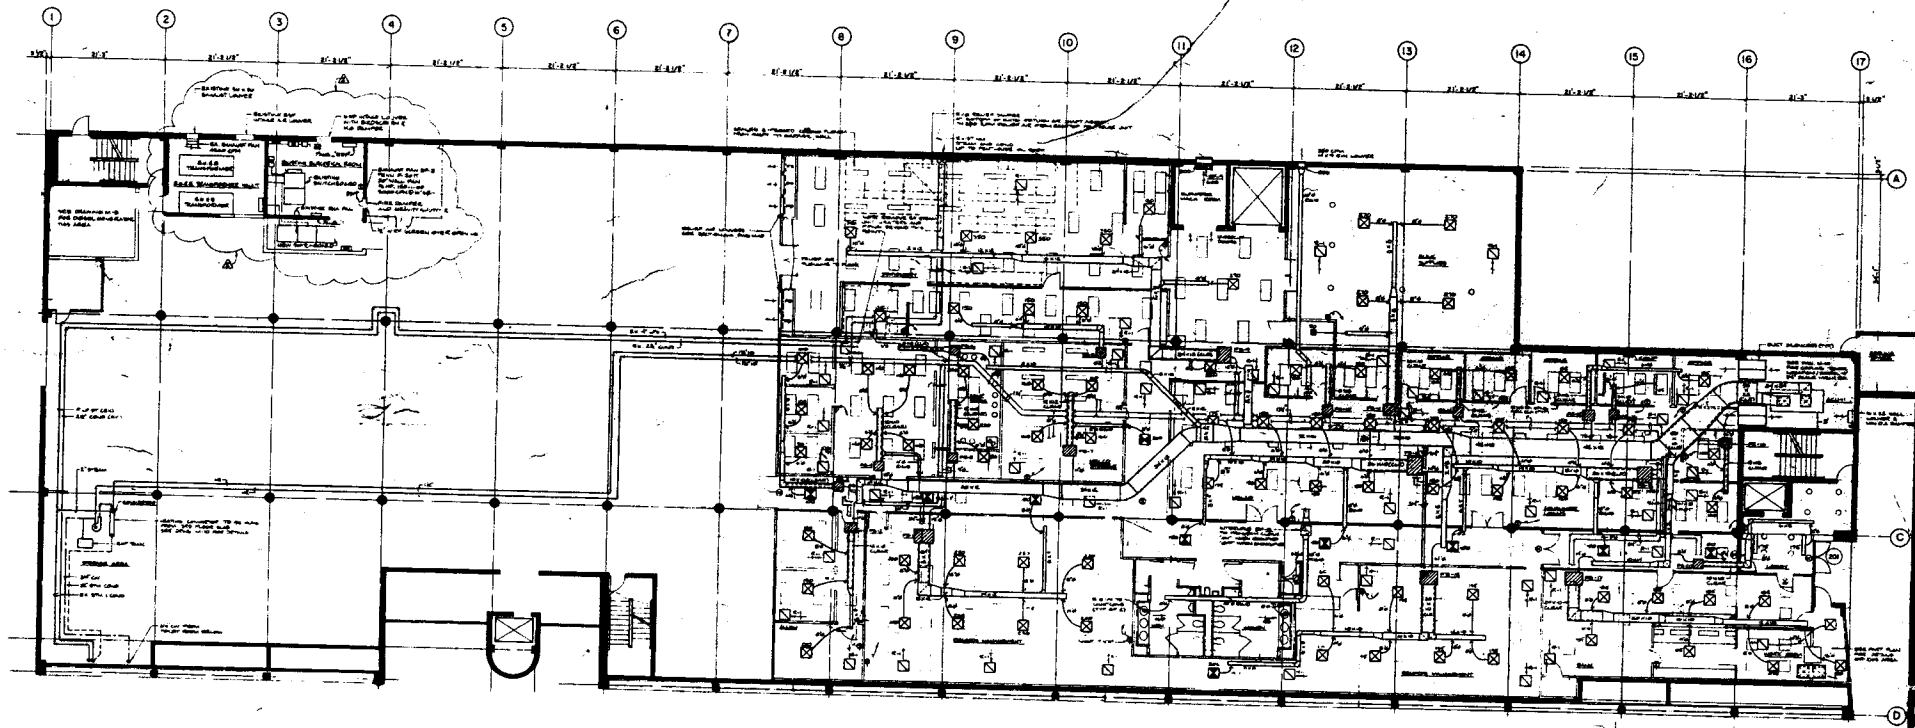

HVAC-SECOND FLOOR PLAN

SCALE: 1/8"=1'-0"

LEGEND

- 24" PERFORATED FACE SUPPLY AIR DIFFUSER
- 24" PERFORATED FACE RETURN AIR GRILLE
- 12" PERFORATED FACE EXHAUST GRILLE
- LINEAR SLOT DIFFUSER (4 LONG 2 SLOTS (1/2))
- EXHAUST FAN - SEE DETAIL DWG M-1

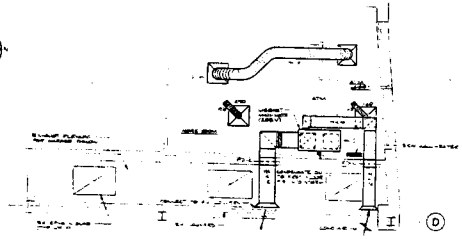

PART PLAN - SECOND FLOOR

SCALE: 1/4"=1'-0"

PRINTED

ARCHITECTS

24 MAY 95

28 MAY 96

15 OCT 96

8 AUG 97

THE POOLE & KENT COMPANY
Design/Build Mechanical Contractors
ENVIRONMENTAL ENGINEERING CO.
Design/Build Engineers

JOB NO.	95508-2
DATE	24 MAY 95
DRAWN BY	RTN
SCALE	as noted

For Pricing & Coordination - 8 Aug 96

For Construction - 28 May 1995

For Permit and Coordination - 24 May 1995

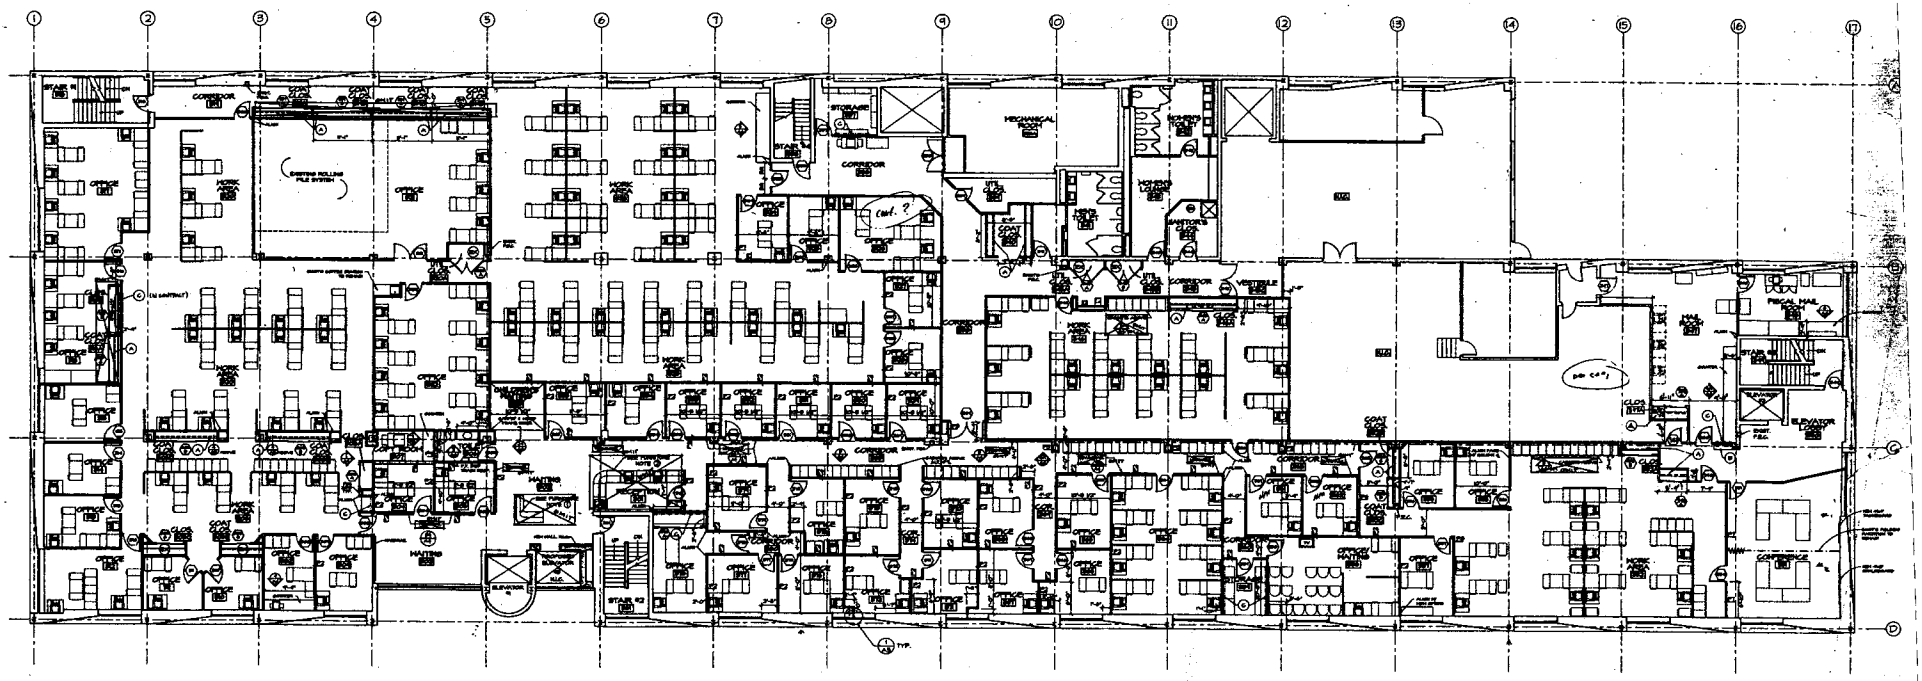

PARTITION TYPES

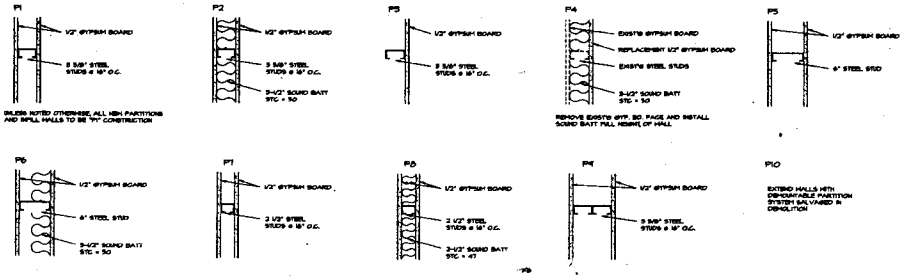

THIRD FLOOR PLAN

SCALE: 1/8" = 1'-0"

0 4' 8' 12' 16'

ACCESSORIES SCHEDULE:

(A) INSTALL SHELF AND ROD. (SEE DETAIL 11/A4)

(B) WOOD SHELVES: (5) HIGH - 12" DEEP x 3/4" THICK PTD. PLYWD. SHELVES W/ HD. WD. EDGE ON HVY. DUTY ADJ. METAL BRACKETS & STANDARDS @ 36" O.C. MAX. - INSTALL WD. BLOCKING IN WALL. (SEE DETAIL 12/A4)

(C) INSTALL 2x6 WOOD BLOCKING IN WALL AT 2'-4" CENTERS FOR ATTACHMENT OF METAL SHELVING (PROVIDED AND INSTALLED BY OTHERS). IF BLOCKING IS SHOWN IN EXISTING WALL, OPEN WALL, INSTALL BLOCKING, AND PATCH WALL.

(EX) EXISTING TO REMAIN.

DRAWING KEY:

NEW PARTITION

EXISTING PARTITION TO REMAIN

FURNITURE NOTES:

(1) THE THRASHER GROUP - "SYNTHESIS" GUARD STATION CONVENTIONAL SECRETARIAL WORKSTATION
- 42" HIGH PANELS, RADIUS CORNER
- 50x60 AND 20x48 WORKSURFACES AT 24" HIGH
- ONE BOX/BOX/FILE PEDESTAL
- ONE ADJ. SHELF PEDESTAL W/ DOOR
- GROUP II FINISHES
- ONE BLACK GROMMET
- ONE TASK LIGHT

(2) THE THRASHER GROUP - "SYNTHESIS" RECEPTION COUNTER CONVENTIONAL RECEPTIONIST WORKSTATION
- 42" HIGH PANELS, RADIUS CORNER
- (5) 30x36 RECEPTION DESK WORKSURFACES
- (1) QUARTER ROUND RECEPTION DESK WORK SURFACE
- (3) ARTICULATED KEYBOARD ARMS
- (4) BLACK GROMMETS
- (2) 16"H x 27"D BOX/BOX/FILE MOBILE PEDESTALS
- (2) 16"H x 27"D FILE/FILE MOBILE PEDESTALS
- (5) HALF PANEL SUPPORT LEGS
- GROUP II FINISHES

OMIT

FURNITURE LOCATIONS, N.I.C. PROVIDED BY OTHERS

USING AGENCY APPROVAL	DEPARTMENT OF GENERAL SERVICES APPROVAL	NO.	DATE	REVISIONS	BB-500-932-001
NAME DATE	PROJECT ADMINISTRATOR DATE 3-28-94				THIRD FLOOR PLAN
					DHR/BCOCSE TENANT SPACE
					SHILLMAN BUILDING

DATE 9/28/94

DWG. NO.