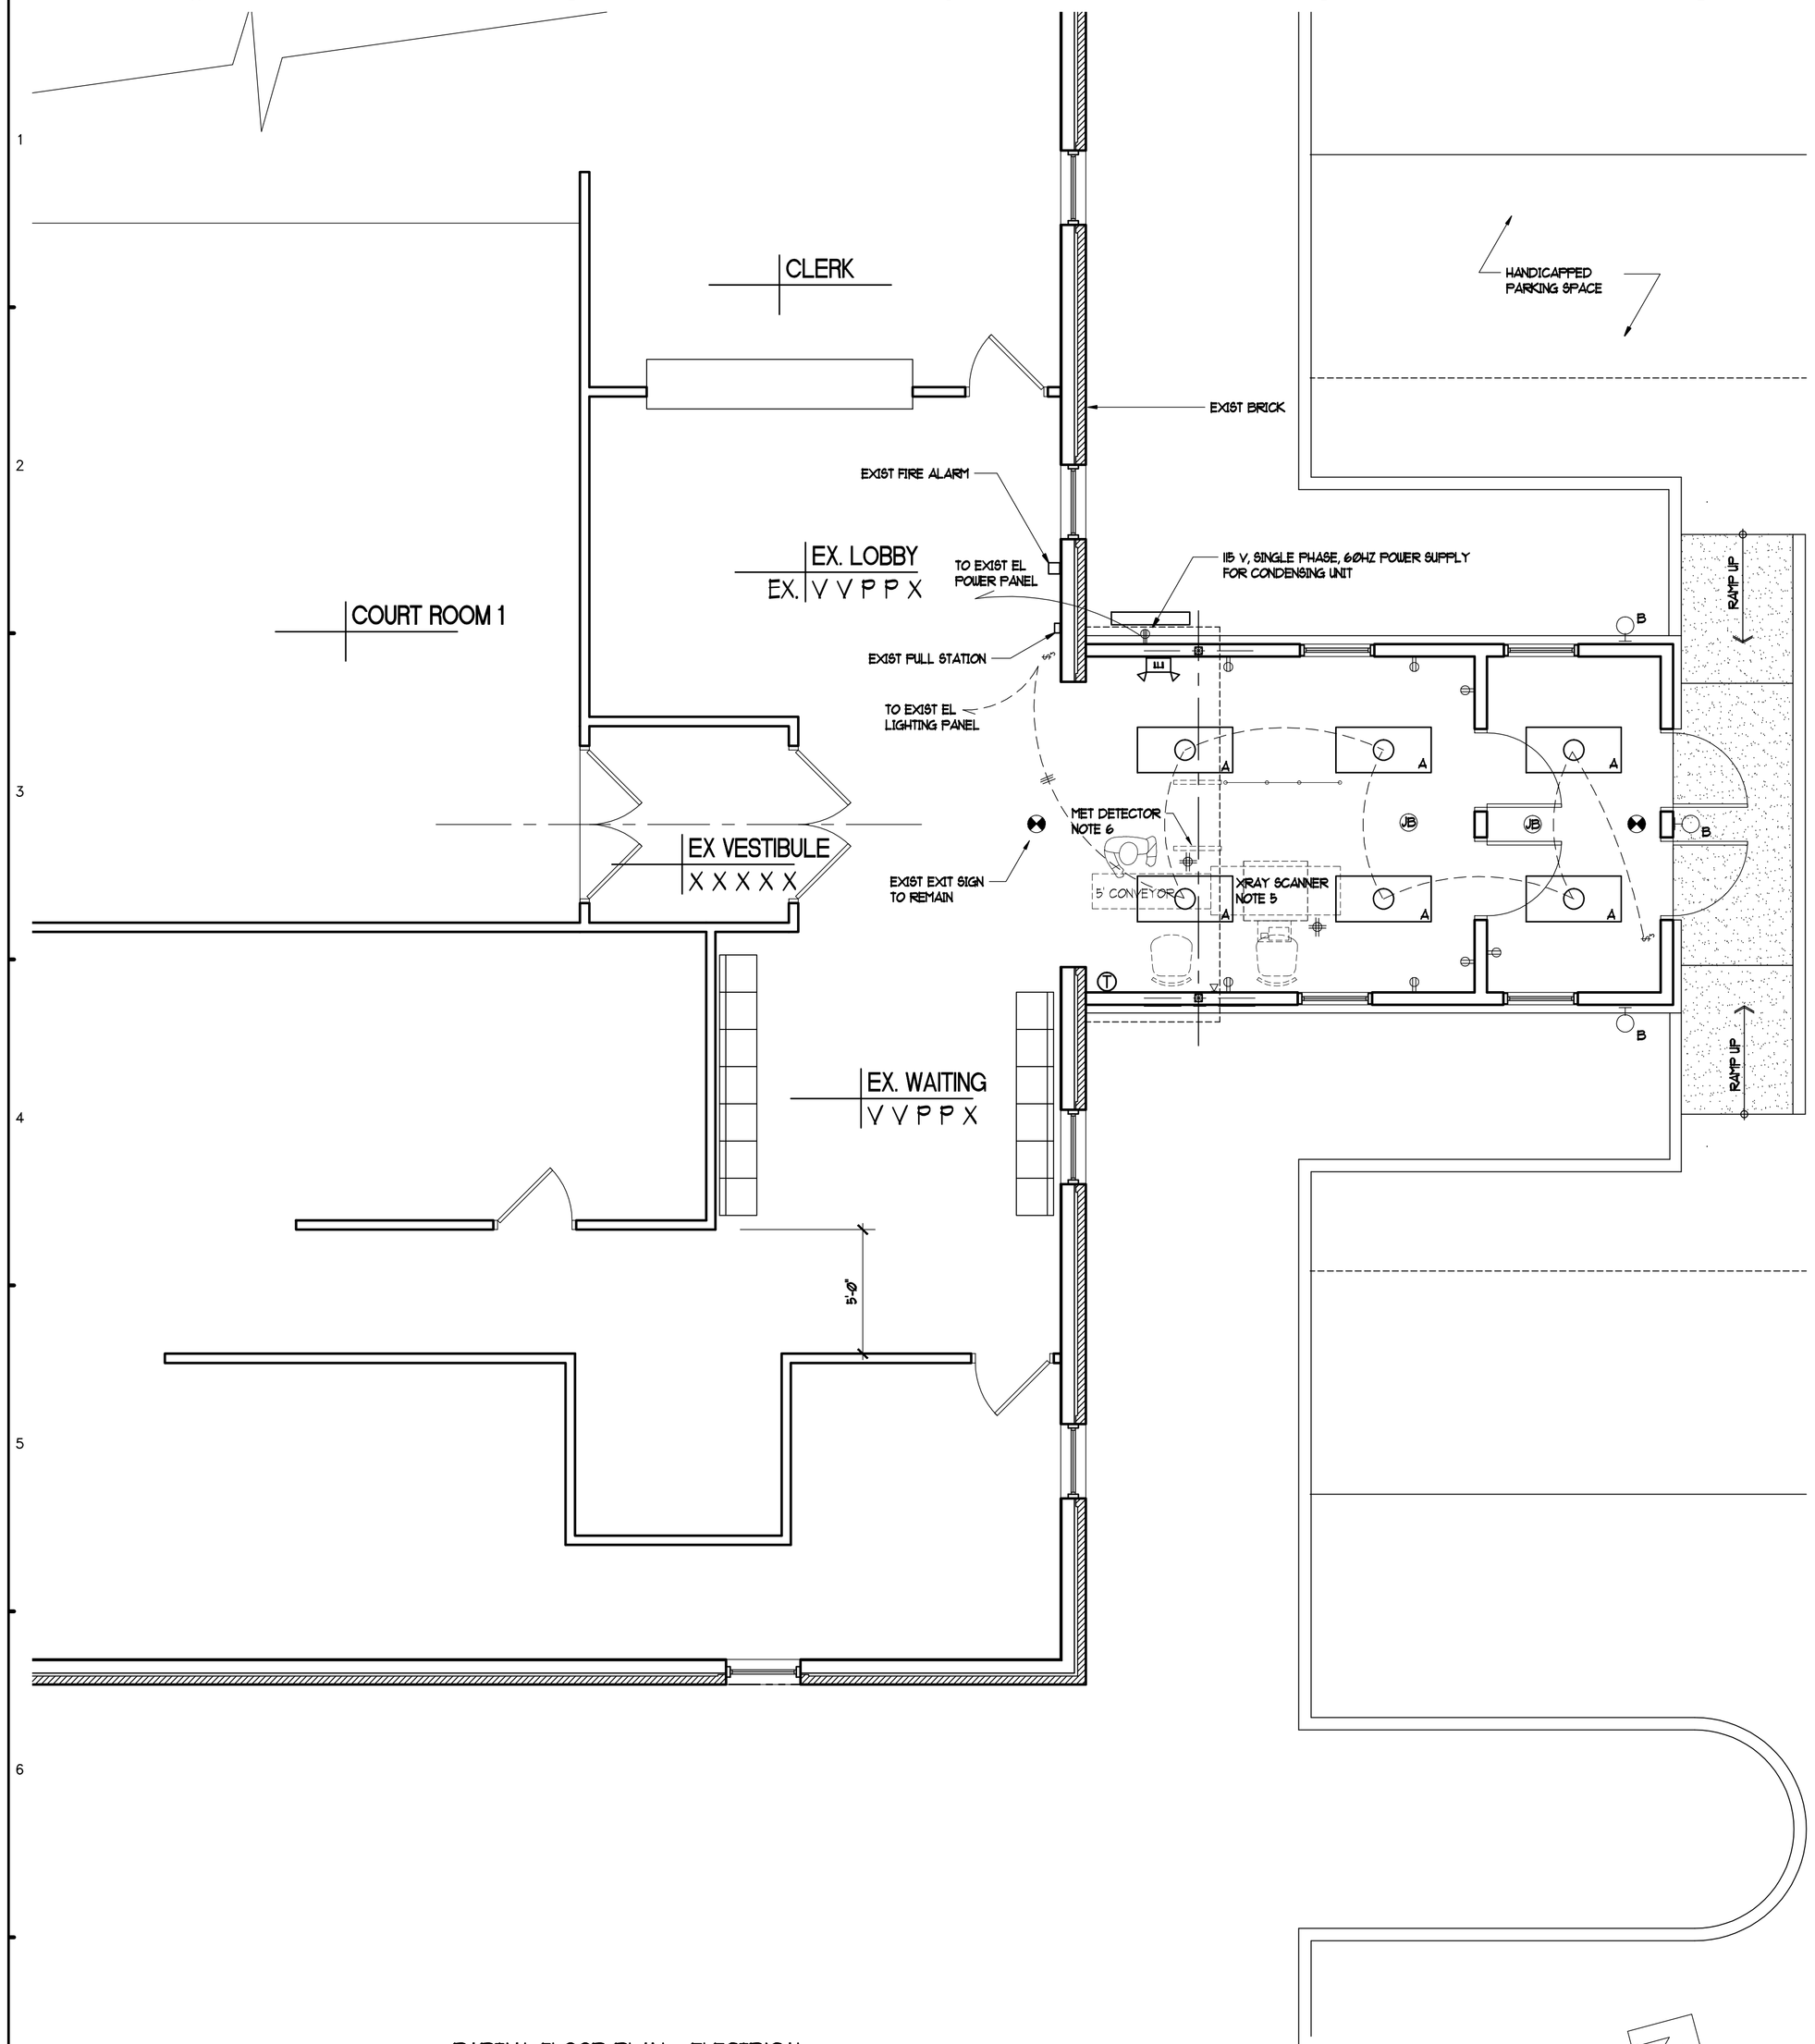

PARTIAL FLOOR PLAN - ELECTRICAL
1/4" = 1'-0"

0 2' 4' 8'
SCALE: 1/4" = 1'-0"

ELECTRIC LEGEND

	CONVENIENCE DUPLEX RECEPTACLE
GFI	GFI DUPLEX RECEPTACLE
	FLOOR RECEPTACLE, 240 V
JB	JUNCTION BOX (IN CEILING UON)
T	TELEPHONE OUTLET
D	COMPUTER DATA OUTLET
	EXIT SIGN
E	EMERGENCY LIGHTING
EF	EXHAUST FAN
	WALL SCONCE
S	SWITCH
3	3-WAY SWITCH
D	DIMMER SWITCH
T	THERMOSTAT
	PIN LIGHT
	8" DIA. RECESSED INCANDESCENT DOWNLIGHT
	2X2 FLUORESCENT LAY-IN W/ELECTRONIC BALLAST, ACRYLIC LENS
	2X4 FLUORESCENT LAY-IN W/ELECTRONIC BALLAST, ACRYLIC LENS
	WALL MOUNTED FLUORESCENT LIGHT
EC	EMERGENCY CALL SYSTEM W/ PULL CORD, MOUNTING HEIGHT SHALL BE 48" MAX. & SHALL COMPLY W/ ADA.

NOTES:

1. COORDINATE ALL ELECTRICAL REQUIREMENTS FOR THE SECURITY EQUIPMENT WITH THE SECURITY EQUIPMENT SUPPLIER.
2. SEE RCP FOR LIGHTING LEGEND.
3. ALL ELECTRICAL WORK SHALL COMPLY W/LATEST EDITION OF THE NATIONAL ELECTRICAL CODE (NEC).
4. COORDINATE EXACT LOCATION AND CONFIGURATION OF ELECTRICAL POWER WITH THE SECURITY EQUIPMENT SUPPLIER AND IT'S LOCATION.
5. NEW XRAY SCANNER (RAPIDSCAN 618XR) BY OWNER.
6. EXISTING METAL DETECTOR (GARRETT PD6500i) TO BE RELOCATED BY OWNER.

LIGHT FIXTURE SCHEDULE

MARK	DISCRIPTION	VOLTS / LAMPS	MAX WATTAGE	MANUFACTURER (OR APPROVED EQUAL)
A	2X4 LAY IN FLOURESCENT, W/ ELECTRONIC BALLAST ACRYLIC LENS TO MATCH EXISTING	120 / 3 - 32W T-8	90	LEDALITE
B	TRADITIONAL WALL LANTERN W/ BRACKET & FINIALS COLOR BLACK OR DARK GRAY	120 / COMPACT FLOURESCENT	32	ARCHITECTURAL AREA LIGHTING - TOWNE COMMONS #ALN438DW

REVISIONS

Owner/Lease:
State of Maryland Judicary
580 Taylor Avenue, 4th Floor
Annapolis, Maryland 21401

Construction Manager:

Structural Engineer:

Mechanical/Electrical/Plumbing Engineer:

Civil Engineer:

MARYLAND JUDICIARY

Maryland Judicary

New Entrance
Snow Hill District Court

301 Commerce Street
Snow Hill, Maryland 21863

MORGAN DESIGN GROUP
Architecture
Interior Design
Landscape Design
500 Redland Court
Suite 214
Owings Mills, Maryland 21117
Phone: 410-356-0122
Fax: 410-356-7322
www.mdgarch.com

ISSUED FOR:
- ☐ PRELIMINARY/PROGRESS (NOT FOR CONST.)
- ☐ PRICING ONLY
- ☐ PERMIT
- ■ CONSTRUCTION DOCUMENTS

SEAL

"I certify that these documents were prepared or approved by me, and that I am duly licensed architect under the laws of the State of Maryland, license number 7573-R, Expiration date April 5, 2013"

© COPYRIGHT 2012, MORGAN DESIGN GROUP

DESIGN	JBM
DRAWN	STAFF
APPROVED	
SCALE	AS SHOWN
DATE	March 14, 2012
CAD FILE	
PROJECT NO.	

DRAWING TITLE
ELECTRICAL PLAN

E-1