WALL SCHEDULE

1 — 1/2" gyp. wall bd.; 3-5/8" metal stud; 4-5/8"

2 — 5/8" gyp. wall bd.; 3-5/8" metal stud; 1-Hr. UL rated; 4-7/8"

3 — 5/8" gyp. wall bd.; 3-5/8" metal stud; 1/2" plas. & 1/2" rock lath (Toilet part. side); 1-Hr. UL rated; 5-7/8"

4 — 1/2" gyp. wall bd. & 1/2" sound dead. bd.; 3-5/8" metal stud; 5-3/8"

5 — 3-5/8" metal stud; 1/2" plaster & 1/2" rock lath (Toilet partition side); 4-5/8"

6 — 1/2" plaster, 1/2" rock lath & 1/2" sound dead bd. (Toiler partt. side); 3-5/8" metal stud; 1/2" gyp. wall bd. & 1/2" coreboard.; 6-1/8"

7 — 1/2" plaster & 1/2" rock lath; 3-5/8" metal stud (between toilets); 5-5/8"

8 — 1/2" gyp. wall bd.; 2-1/2" metal stud "Demountable Wall"; 3-1/2"

Brick Wall

Concrete Masonry Unit Wall

Poured Concrete Wall

1-Hr. UL walls to underside of deck.

2-Hr. UL walls to underside of deck.

Walls to underside of deck.

Walls to underside of ceiling.

All masonry walls to underside of deck.

GENERAL NOTES:

DIMENSIONS FOR ALL DEMOUNTABLE PARTITIONS ARE TO CENTERLINES OF THESE PARTITIONS ALL OTHER DIMENSIONS ARE TO FINISH FACE OF MASONRY.

DIMENSIONS AT STAIRS ARE TO NOMINAL FACE OF MASONRY DIMENSION UNLESS OTHERWISE INDICATED.

ALL VERTICAL PIPING AND DUCT CHASES SHALL HAVE METAL STUDS AND GYPSUM WALLBOARD ENCLOSURE.

ALL TOILET ROOMS SHALL RECEIVE THE FOLLOWING:

S.D. = SOAP DISPENSER
T.T.D. = TOILET TISSUE DISPENSER
T.D.D. = TOWEL DISPENSER AND DISPOSAL
M. = MIRROR - TILTED MIRROR AT HANDICAPPED LAVATORY
G.B. = GRAB BARS - HANDICAPPED STALLS

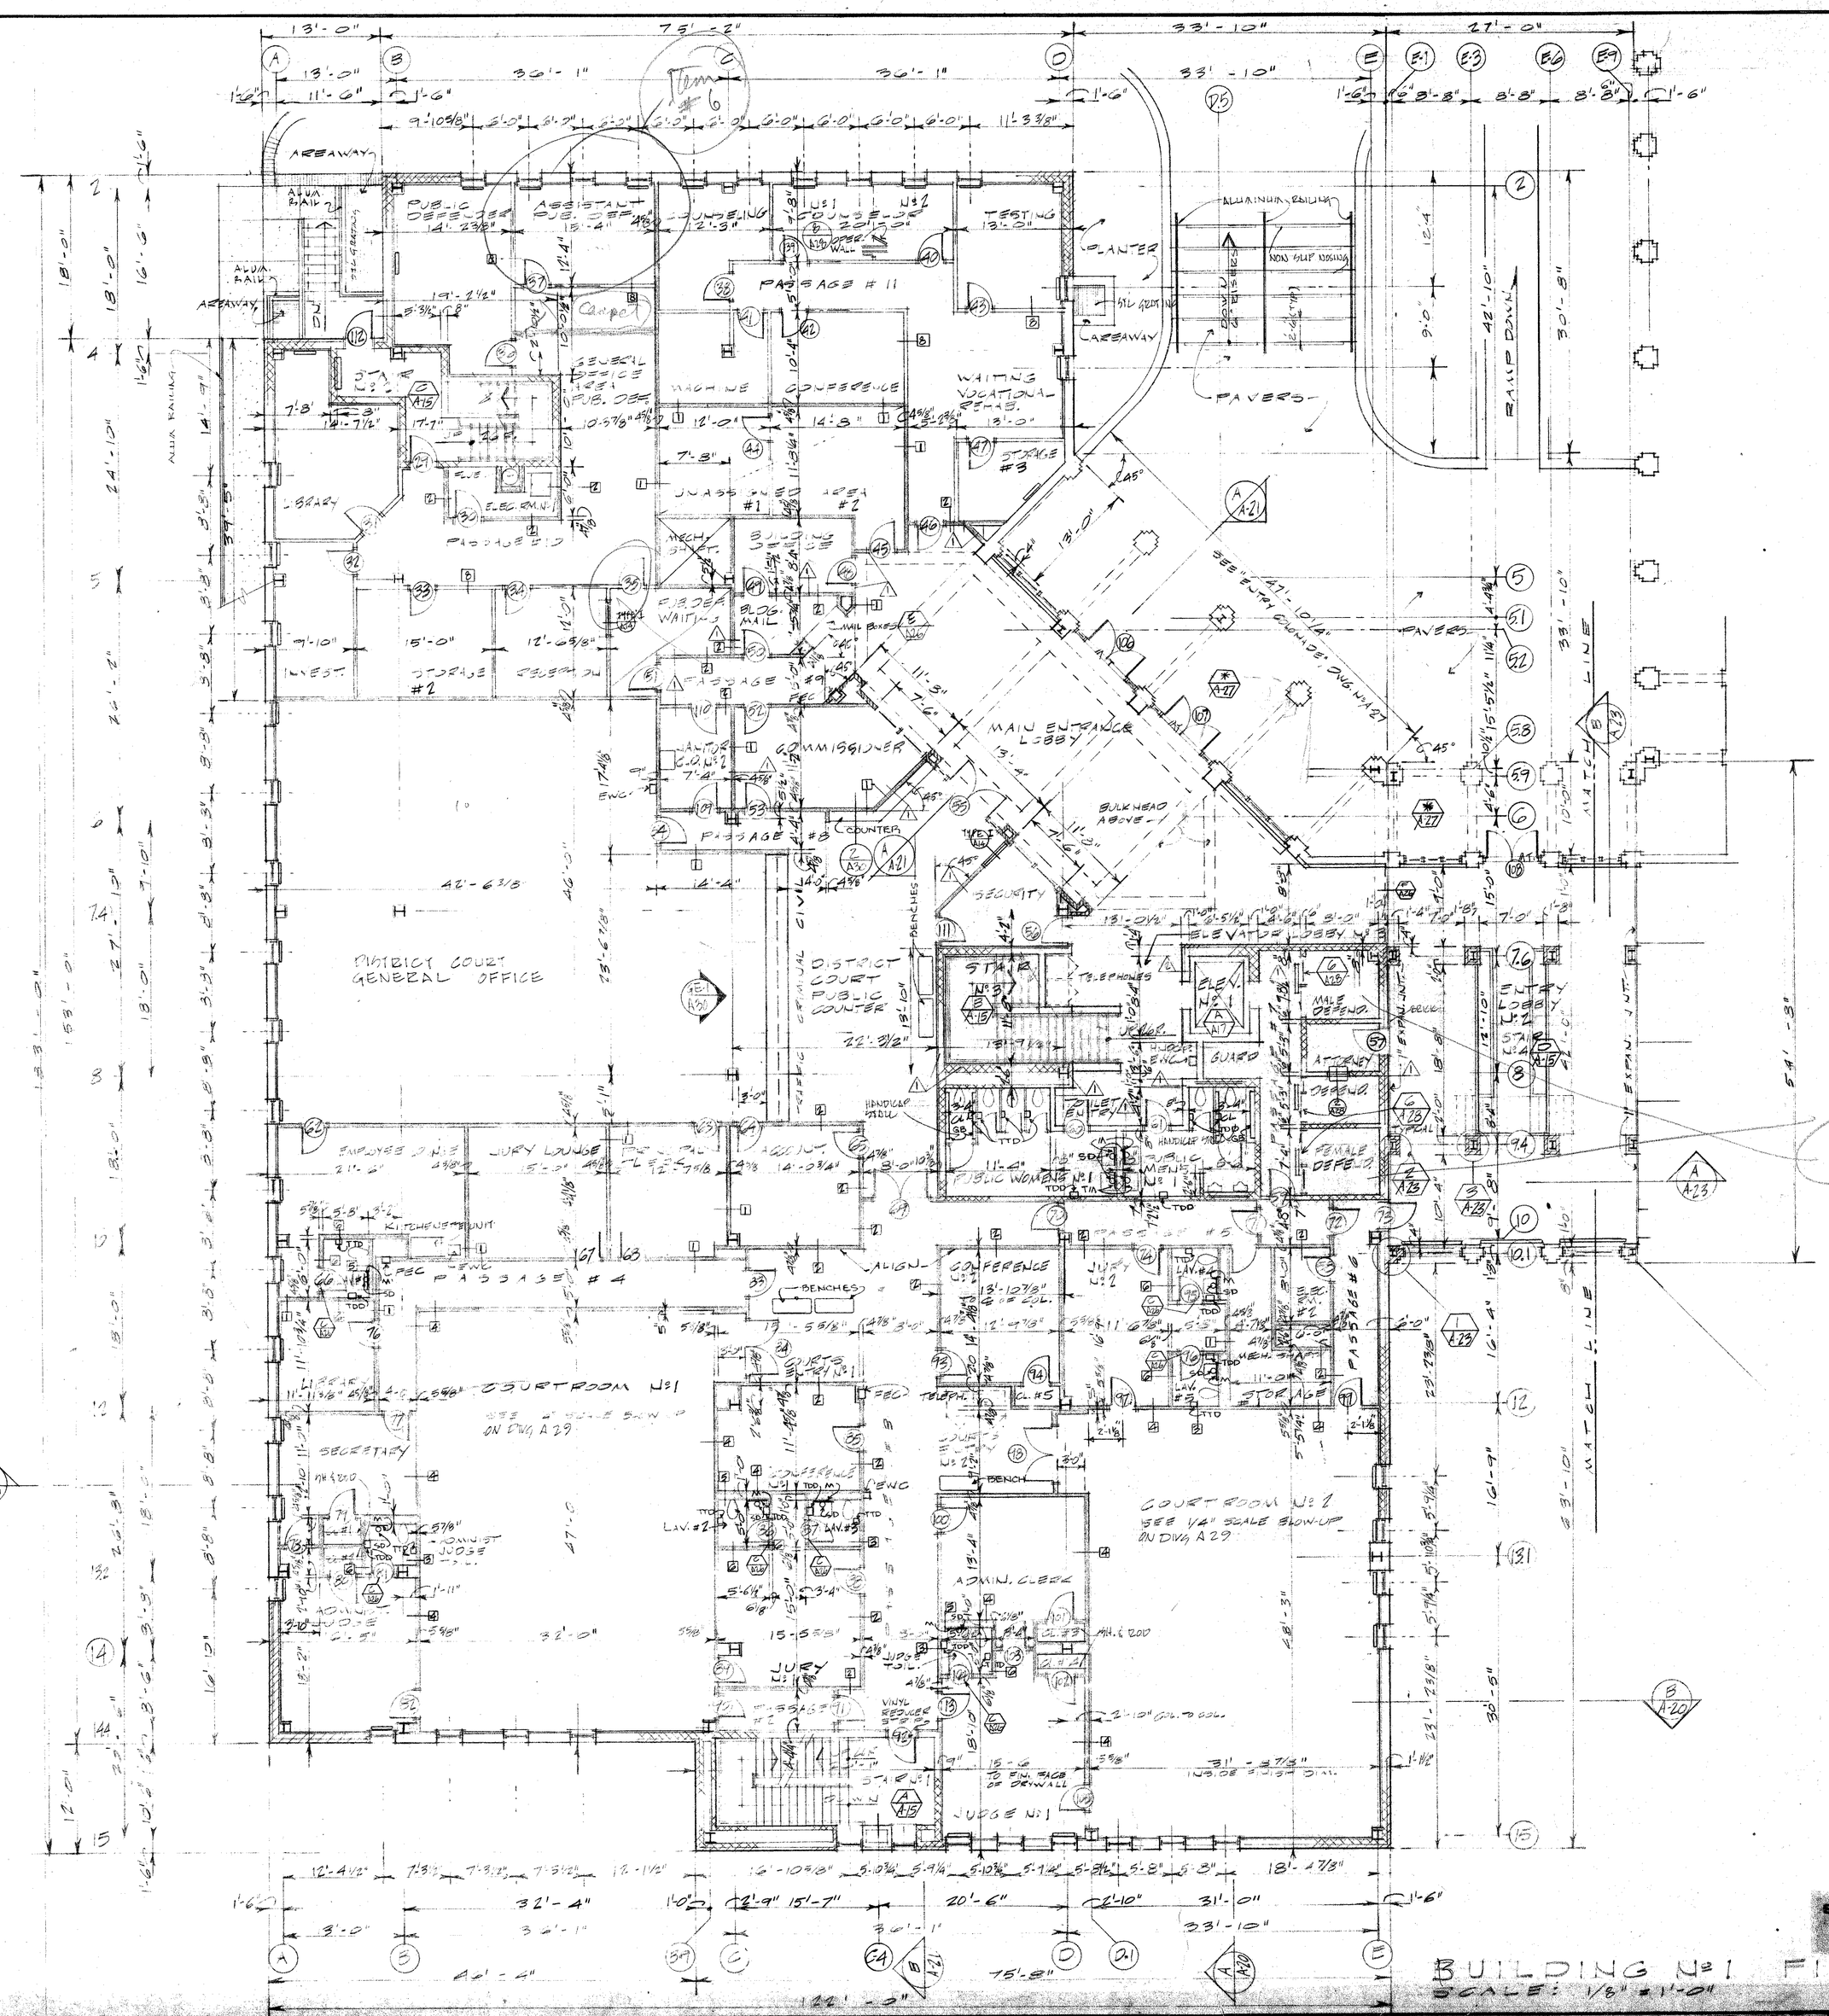

BUILDING No. 1 FIRST FLOOR PLAN

SCALE: 1/8" = 1'-0"

SMEALLIE, ORRICK & JANKA LTD.
ARCHITECTS · PLANNERS
5820 YORK ROAD
BALTIMORE, MARYLAND 21212

WHITNEY, BAILEY, COX & MAGNANI · CONSULTING ENGINEERS
GREEN SPRING STATION, SUITE 311 · 2360 WEST JOPPA ROAD · LUTHERVILLE, MD. 21093

GIPE ASSOCIATES · CONSULTANTS
201 PADONIA ROAD, WEST · TIMONIUM, MD. 21093

DAFT-McCUNE-WALKER, INC. · LANDSCAPE ARCHITECTS, PLANNERS
530 EAST JOPPA ROAD · TOWSON, MD. 21204

REVISION	DATE

ELKTON DISTRICT COURT/ MULTI SERVICE CENTER
MAIN STREET
ELKTON, MARYLAND

DATE 11/20/80
JOB NO. BC-7
DRAWING NO. A-3
OF