TOWSON

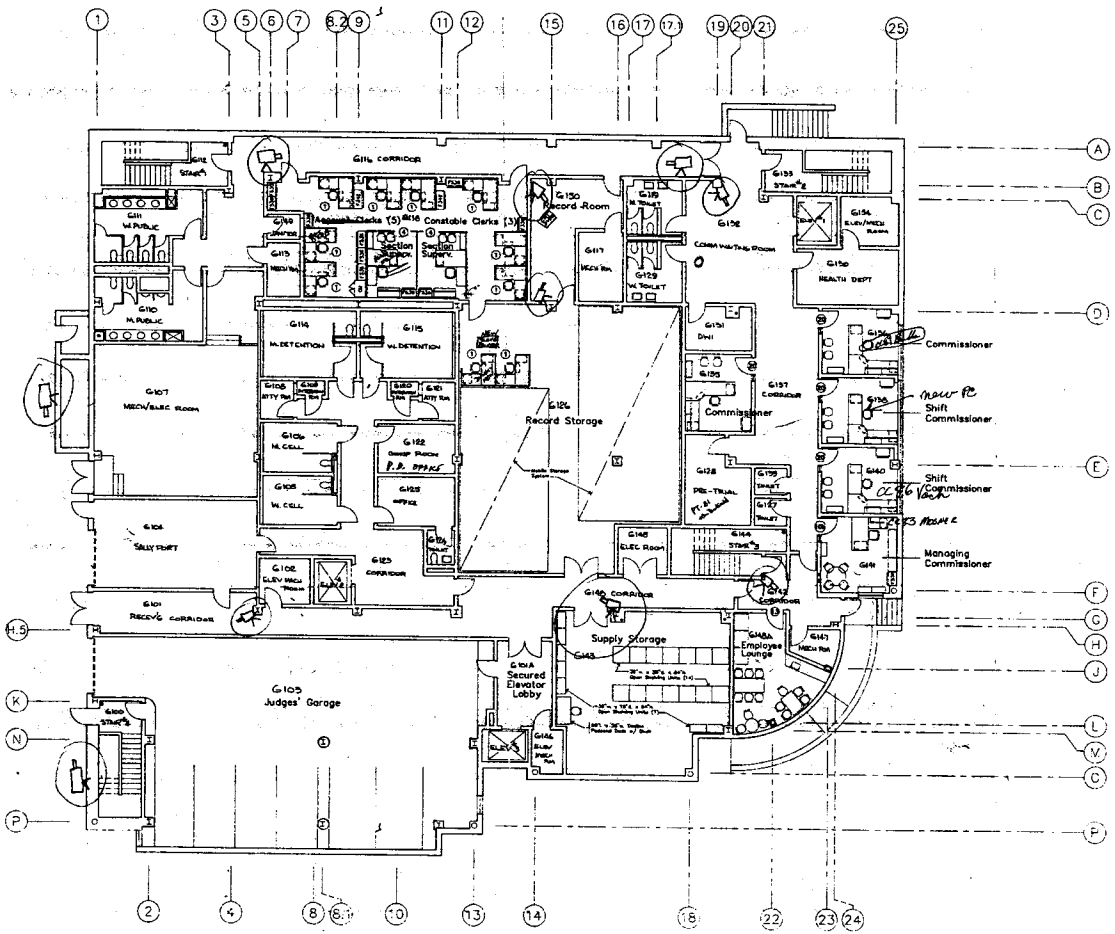

GROUND FLOOR PLAN

0 5' 10' 20'
1/8"=1'-0"

EL. @ 436.00

PROJECT NORTH

Camera Locations ARE NOT EXACT

(8) EIGHT

LEGEND:

- Powered Panel
- Floor Mounted Receptacle
- F = Lateral File Cabinet
- F x 30 — First Digit = Number of Drawers; Next Two Digits = Width in Inches
- 36"w. x 24"d. x 65"h. Metal Coat Storage Unit

Gaudreau, Inc.
Architects Planners Engineers
Baltimore
210 Light Street Baltimore Maryland 21230

NO.	DATE	DESCRIPTION

REVISIONS

KEY PLAN

DISTRICT COURT OF MARYLAND
DISTRICT NO. 8 – TOWSON
BALTIMORE COUNTY REVENUE AUTHORITY

SPACE PLANNING for GROUND FLOOR PLAN

PROJ. NO. 9052.04
DATE 5/10/93
DWG. NO. SP-G

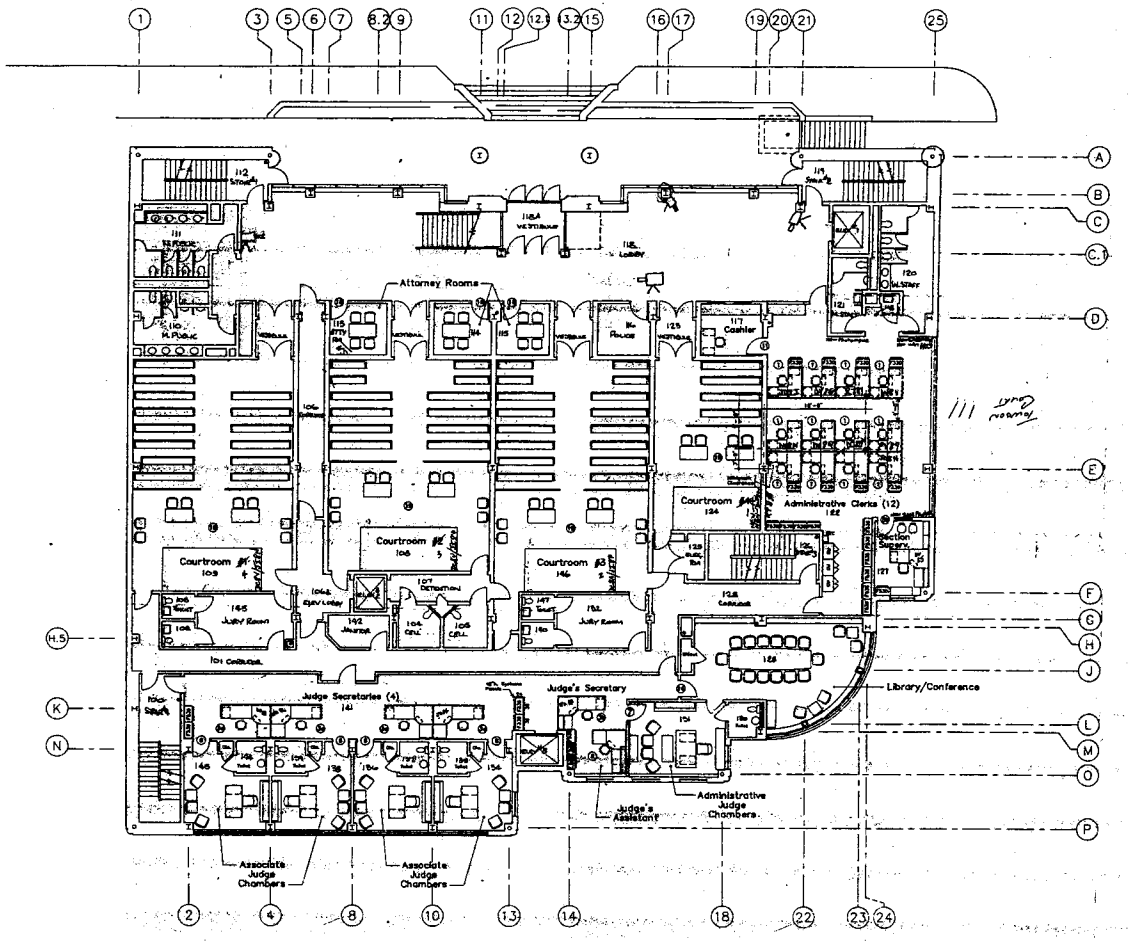

FIRST FLOOR PLAN

EL. @ 436.00

0 5' 10' 20'

1/8"=1'-0"

PROJECT NORTH

Camera Locations are not exact

(4)

LEGEND:

- Powered Panel
- Floor Mounted Receptacle
- F = Lateral File Cabinet
- First Digit = Number of Drawers
- Next Two Digits = Width in Inches
- 36"w. x 24"d. x 65"h. Metal Coat Storage Unit

Gaudreau, Inc.
Architects Planners Engineers
Baltimore

810 Light Street Baltimore Maryland 21230

NO.	DATE	DESCRIPTION

REVISIONS

KEY PLAN

DISTRICT COURT OF MARYLAND

DISTRICT NO. 8 – TOWSON

BALTIMORE COUNTY REVENUE AUTHORITY

SPACE PLANNING for FIRST FLOOR PLAN

PROJ. NO. 9052.04

DATE 6/10/93

DWG. NO. SP-1

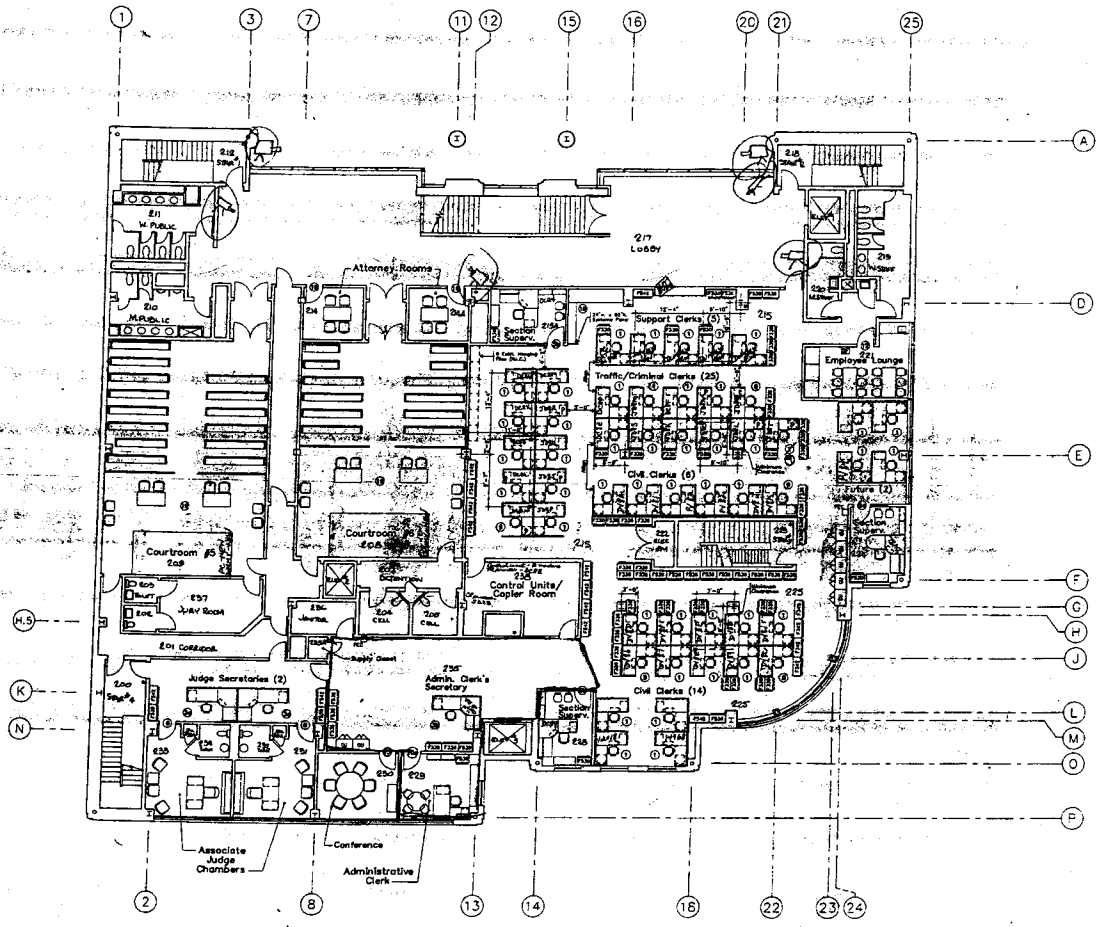

SECOND FLOOR PLAN

9 5' 10' 20'
1/8"=1'-0"

EL. @ +36.00

PROJECT NORTH

-Camera Locations are not exact

(4)

LEGEND:

- Powered Panel
- Floor Mounted Receptacle
- F = Lateral File Cabinet
  First Digit = Number of Drawers
  Next Two Digits = Width in Inches
- 36"w. x 24"d. x 65"h. Metal Coat Storage Unit

Gaudreau, Inc.
Architects Planners Engineers
Baltimore
810 Light Street Baltimore Maryland 21230

NO.	DATE	DESCRIPTION

REVISIONS

KEY PLAN

DISTRICT COURT OF MARYLAND
DISTRICT NO. 8 – TOWSON
BALTIMORE COUNTY REVENUE AUTHORITY

SPACE PLANNING for SECOND FLOOR PLAN

PROJ. NO 9052.04
DATE 6/10/93
DWG. NO SP-2