FINISH SCHEDULE

LEGEND

NO. | ROOMNAME
8'-0|G V P P A

- CEILING
- TRIM
- WALL
- BASE
- FLOOR
- CEILING HEIGHT

FLOOR
C - CARPET
X - EXISTING TO REMAIN

BASE
C - CARPET
V - VINYL
X - EXISTING TO REMAIN

WALL
N - NONE
P - PAINT (PLASTER OR GWB)
X - EXISTING TO REMAIN

TRIM
P - PAINT
X - EXIST TO REMAIN

CEILING
A - SUSPENDED ACOUSTICAL CEILING TILE (ACT)
N - NONE
X - EXISTING TO REMAIN

NOTES:

1. WHEN A NUMBER WITHIN A CIRCLE (C P (2) A) IS SUBSTITUTED IN THE FINISH CODE IT INDICATES A SPECIAL CONDITION. SEE GENERAL NOTES ((2)) FOR EXPLANATION.
2. FINISHES IN CLOSETS OR OTHER SMALL ADJOINING SPACES TO MATCH THOSE OF THE PRIMARY SPACE.
3. VINYL BASE TO BE STRAIGHT TYPE WITH CARPET, AND COVE TYPE WITH ALL OTHER FLOOR FINISHES.
4. WHERE MORE THAN ONE FINISH IS USED WITHIN A ROOM, THE PREDOMINANT FINISH IS INDICATED IN THE SCHEDULE AND SPECIAL TREATMENTS ARE NOTED ON THE PLAN.
5. ACOUSTICAL CEILING DESIGN VARIES. SEE REFLECTED CEILING PLANS FOR EXTENT OF EACH TYPE. EXIST ACT TO REMAIN, REPAIR DAMAGED TILES / GRID, EXTEND EXISTING TO MATCH WHERE INDICATED.

SPECIFICATIONS

CARPET SHALL BE AS MANUFACTURED BY KANE VANTEX - 1604 MING NAVY.

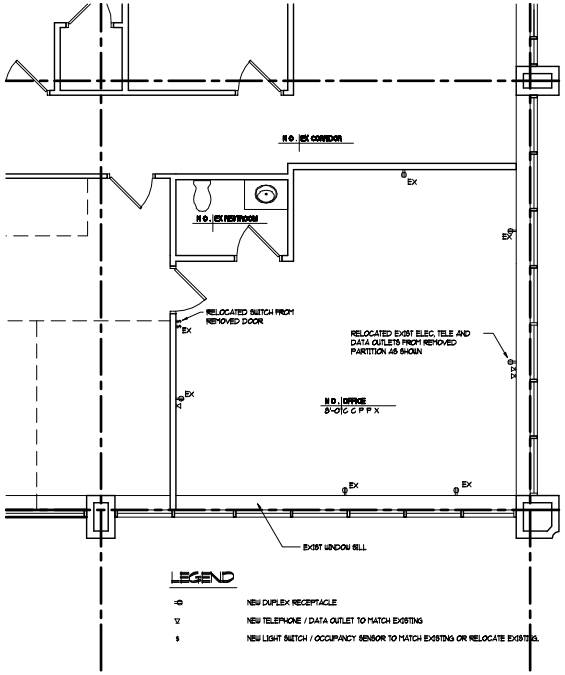

LEGEND

	NEW DUPLEX RECEPTACLE
	NEW TELEPHONE / DATA OUTLET TO MATCH EXISTING
S	NEW LIGHT SWITCH / OCCUPANCY SENSOR TO MATCH EXISTING OR RELOCATE EXISTING.

PROPOSED THIRD FLOOR PLAN
1/4" = 1'-0"
0 2' 4' 8'
SCALE: 1/4" = 1'-0"

N

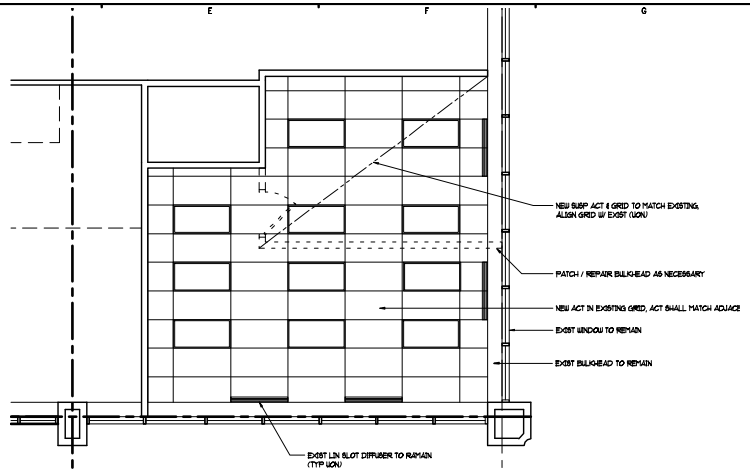

EXIST THIRD FLOOR REF CEILING PLAN
1/4" = 1'-0"
0 2' 4' 8'
SCALE: 1/4" = 1'-0"

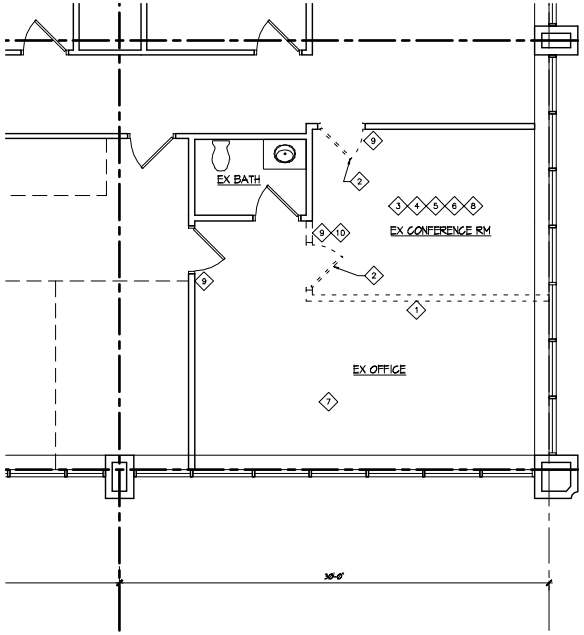

DEMOLITION NOTES

1. REMOVE EXIST STUD & GWB PARTITION.
2. REMOVE EXIST WOOD DOOR, HOLLOW METAL FRAME & HARDWARE, SALVAGE DOOR & HARDWARE FOR REUSE.
3. REMOVE CARPET.
4. REMOVE CEILING GRID AND CEILING TILE.
5. REMOVE & REINSTALL EXIST FLOURS LIGHT FIXTURE, SEE ELEC PLAN.
6. REMOVE & REINSTALL EXIST AIR DEVICE, EXTEND DUCT AS NECESSARY, REBALANCE SYSTEM.
7. REMOVE EXISTING CEILING TILE.
8. REMOVE EXISTING CEILING TILE AND GRID.
9. RELOCATE EXISTING LIGHTING CONTROLS, SEE ELEC PLAN.

PROTECT ALL CONSTRUCTION, MATERIALS AND FINISHES FROM DAMAGE DURING CONSTRUCTION.

LEGEND

	DENOTES EXIST PARTITION TO REMAIN.
	DENOTES NEW PARTITION. 5/8" GWB EA SIDE OF 3 5/8" METAL STUDS AT 24" O/C, EXTEND TO UNDERSIDE OF ACT CEILING (TYP VON).
	DENOTES EXIST PARTITION TO BE REMOVED

EXIST THIRD FLOOR / DEMOLITION PLAN
1/4" = 1'-0"
0 2' 4' 8'
SCALE: 1/4" = 1'-0"

N

REVISIONS

Owner:

Associate Architect:
Morgan Design Group, Architects
2776 Green Leaf Ct., Suite B
Westminster, Maryland 21157
(410) 456-0125 Web: mdgarch.com

Structural Engineer:

Mechanical/Electrical/Plumbing Engineer:

Civil Engineer:

MARYLAND JUDICIARY

Maryland Judiciary

Tawes State Office Building
Office Renovation, 3rd Flr

508 Taylor Avenue
Annapolis, Maryland 21401

Wilson + Mariani, LLC
Architecture
Interiors
Planning
13101 Shining Star Land
Clarksville, Maryland 21029
Phone: 410-880-5880
www.wmllcarchitecture.com

ISSUED FOR:
- ☐ PRELIMINARY/PROGRESS (NOT FOR CONST.)
- ☐ PRICING ONLY
- ☐ PERMIT
- ■ CONSTRUCTION DOCUMENTS

SEAL

"I certify that these documents were prepared or approved by me, and that I am duly licensed architect under the laws of the State of Maryland, license number 8805, Expiration date _____."

© COPYRIGHT 2010, Wilson + Mariani, LLC

DESIGN	JBM
DRAWN	STAFF
APPROVED	
SCALE	AS SHOWN
DATE	AUGUST 15, 2014
CAD FILE	
PROJECT NO.	

DRAWING TITLE

EXIST / THIRD FLOOR DEMOLITION PLAN

A-1