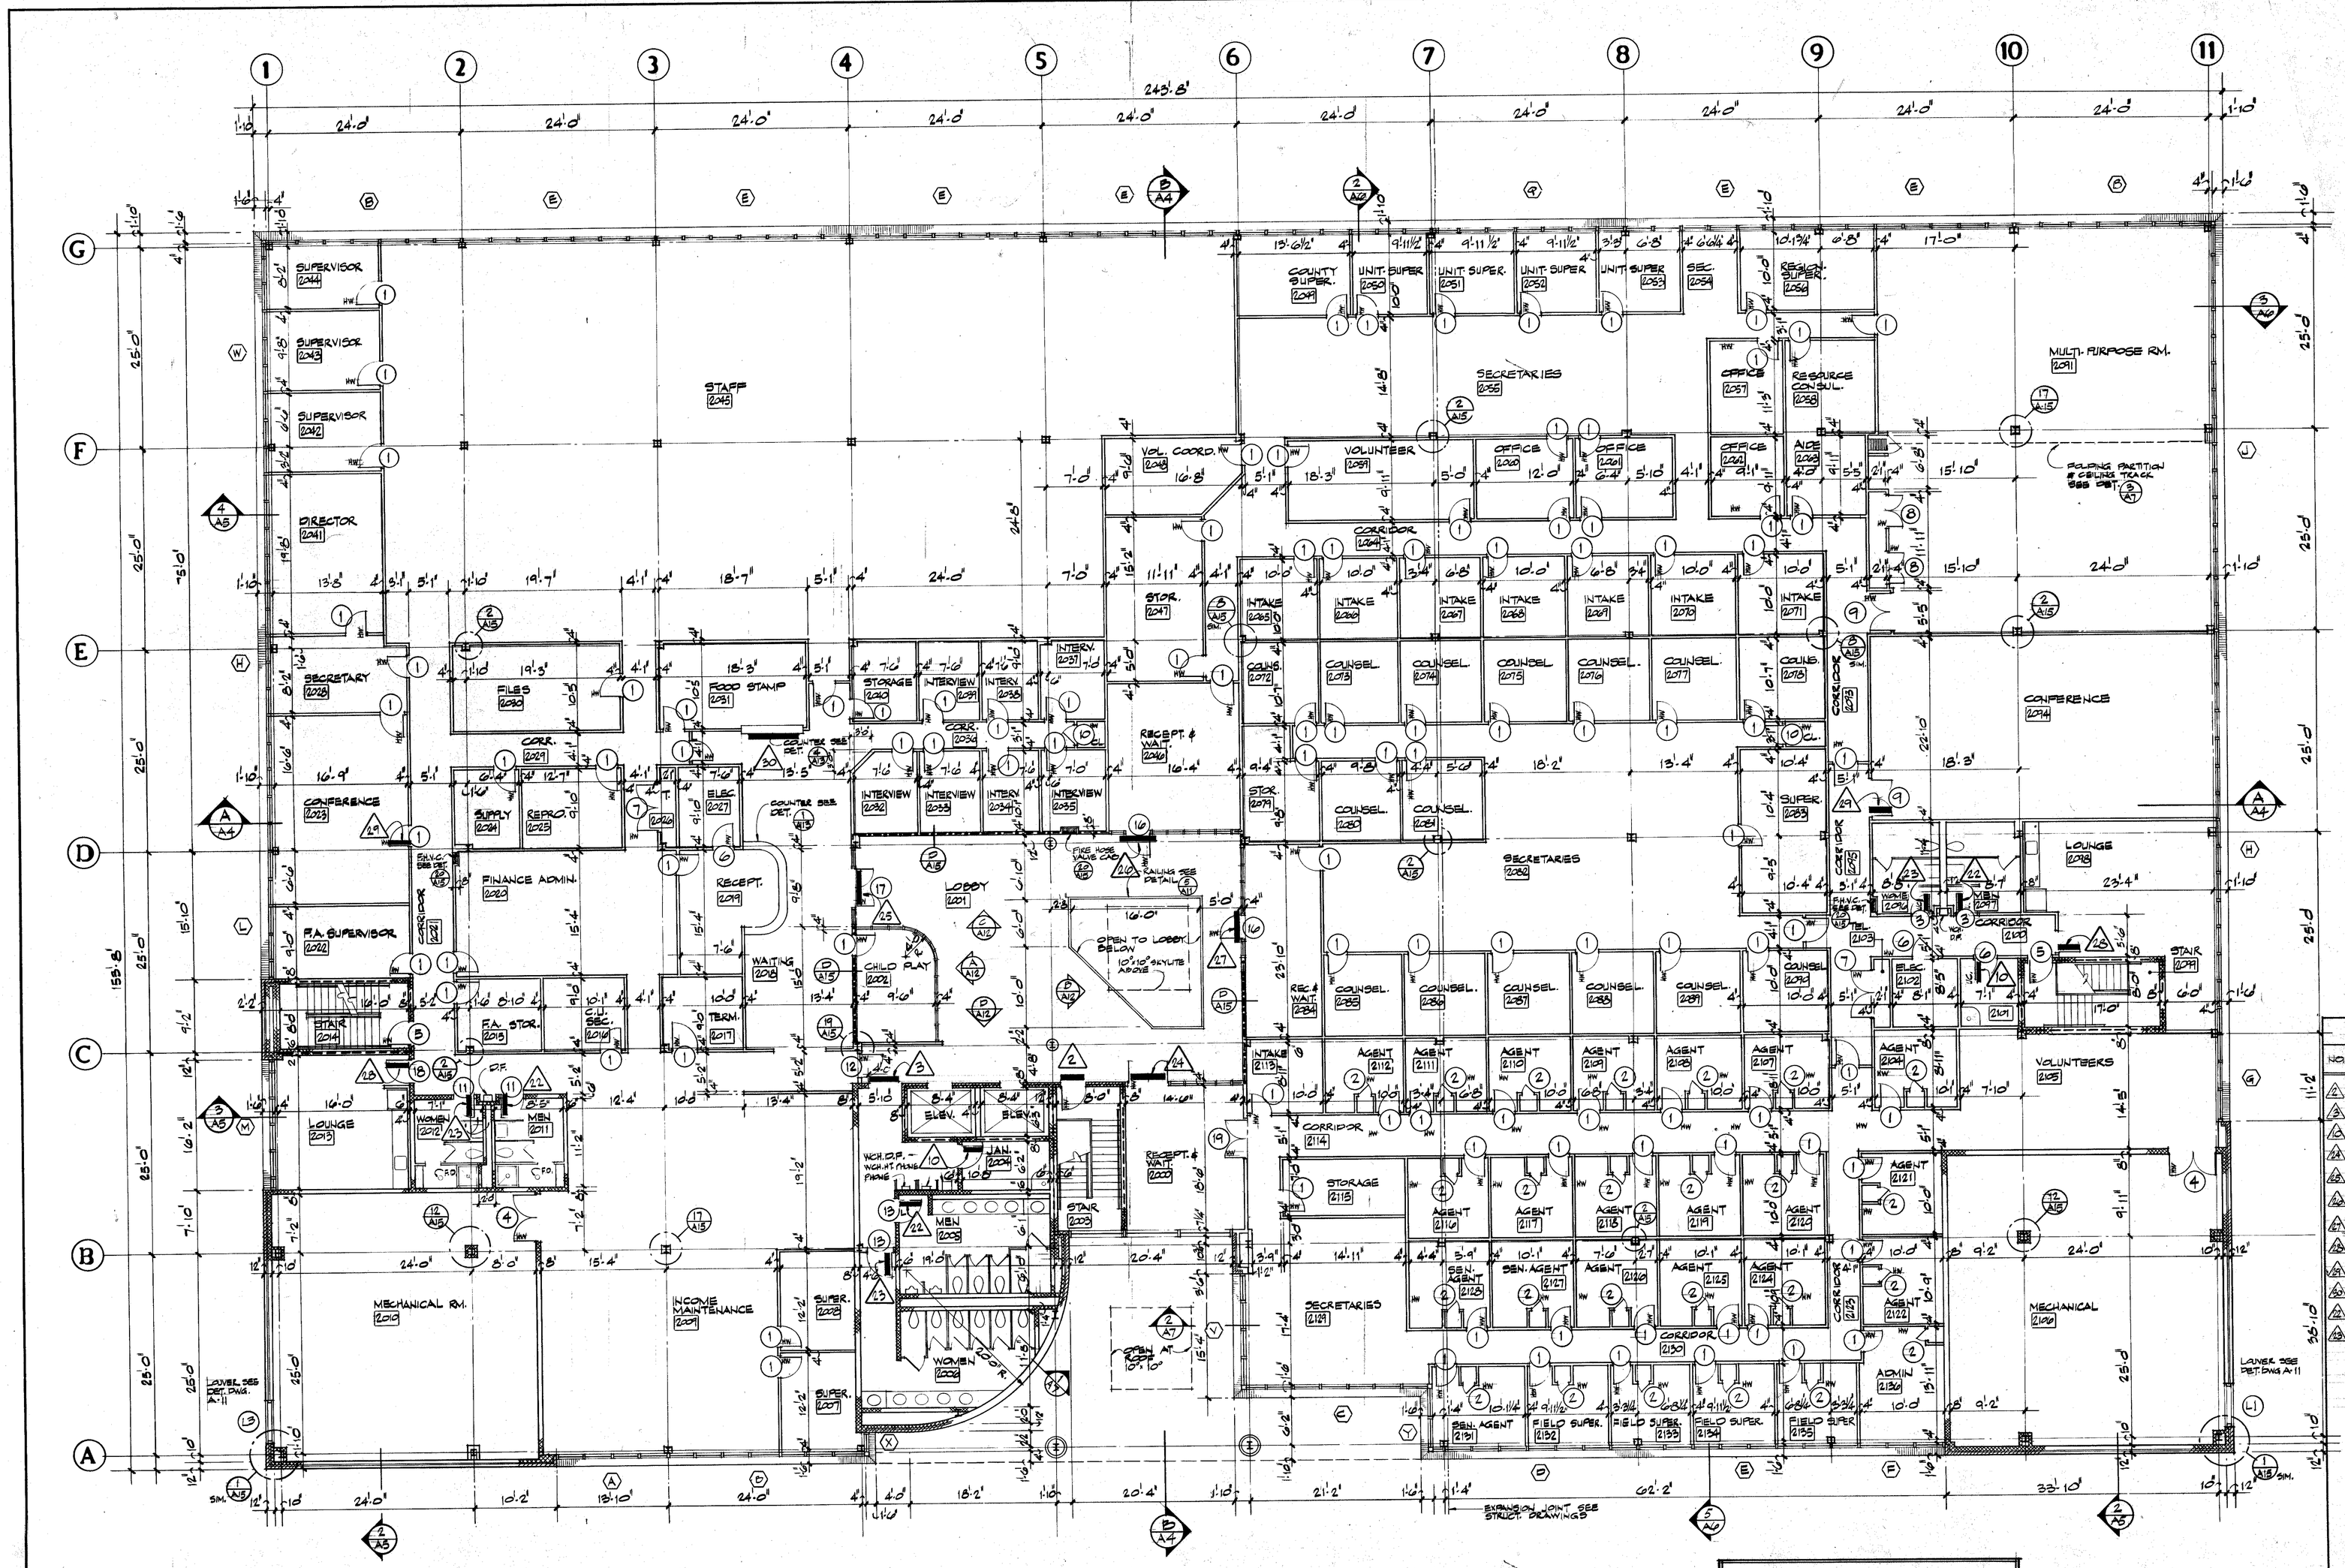

SECOND FLOOR PLAN - SIGNAGE

SCALE: 1/8" = 1'-0"

THIS DRAWING IS FOR SIGN LOCATIONS ONLY. SEE DWG. A-2 FOR SECOND FLOOR PLAN

N

SIGNAGE KEY

NO	LETTERING	LOCATION
1	STAIR	FASCIA
2	RESTROOMS & TELEPHONE	FASCIA
3	JANITOR	DOOR
4	PAROLE & PROBATION	FASCIA
5	SOCIAL SERVICES	FASCIA
6	JUVENILE SERVICES	FASCIA
7	VOCATIONAL REHABILITATION	FASCIA
8	LOUNGE	DOOR
9	CONFERENCE	DOOR
10	FOOD STAMPS	WALL
11	MEN	DOOR
12	WOMEN	DOOR

NOTE: SIGNS ON DOORS & CENTER-LINE OF WALL MTD. SIGNS TO BE 5'-0" A.F.F. UNLESS OTHERWISE NOTED.

DE/LBC&W	DIVERSIFIED ENGINEERING / LBC&W – JOINT VENTURE ARCHITECTS • ENGINEERS • PLANNERS 914 SILVER SPRING AVE. SILVER SPRING, MARYLAND 301-588-6400	APPROVED: AGENCY SEC-OPER MGT BD	APPROVED: PROJECT ADMINISTRATOR 6/4/80 DATE DIRECTOR 6/4/80 DATE

REVISIONS

DESCRIPTION	DATE	BY

SHEET TITLE: SIGNAGE - SECOND FLOOR

DISTRICT COURT
MULTI-SERVICE CENTER
ELLICOTT CITY, HOWARD COUNTY, MARYLAND

DATE JUNE 4, 1980
FILE NO BC73216
SHEET A-18 OF 18