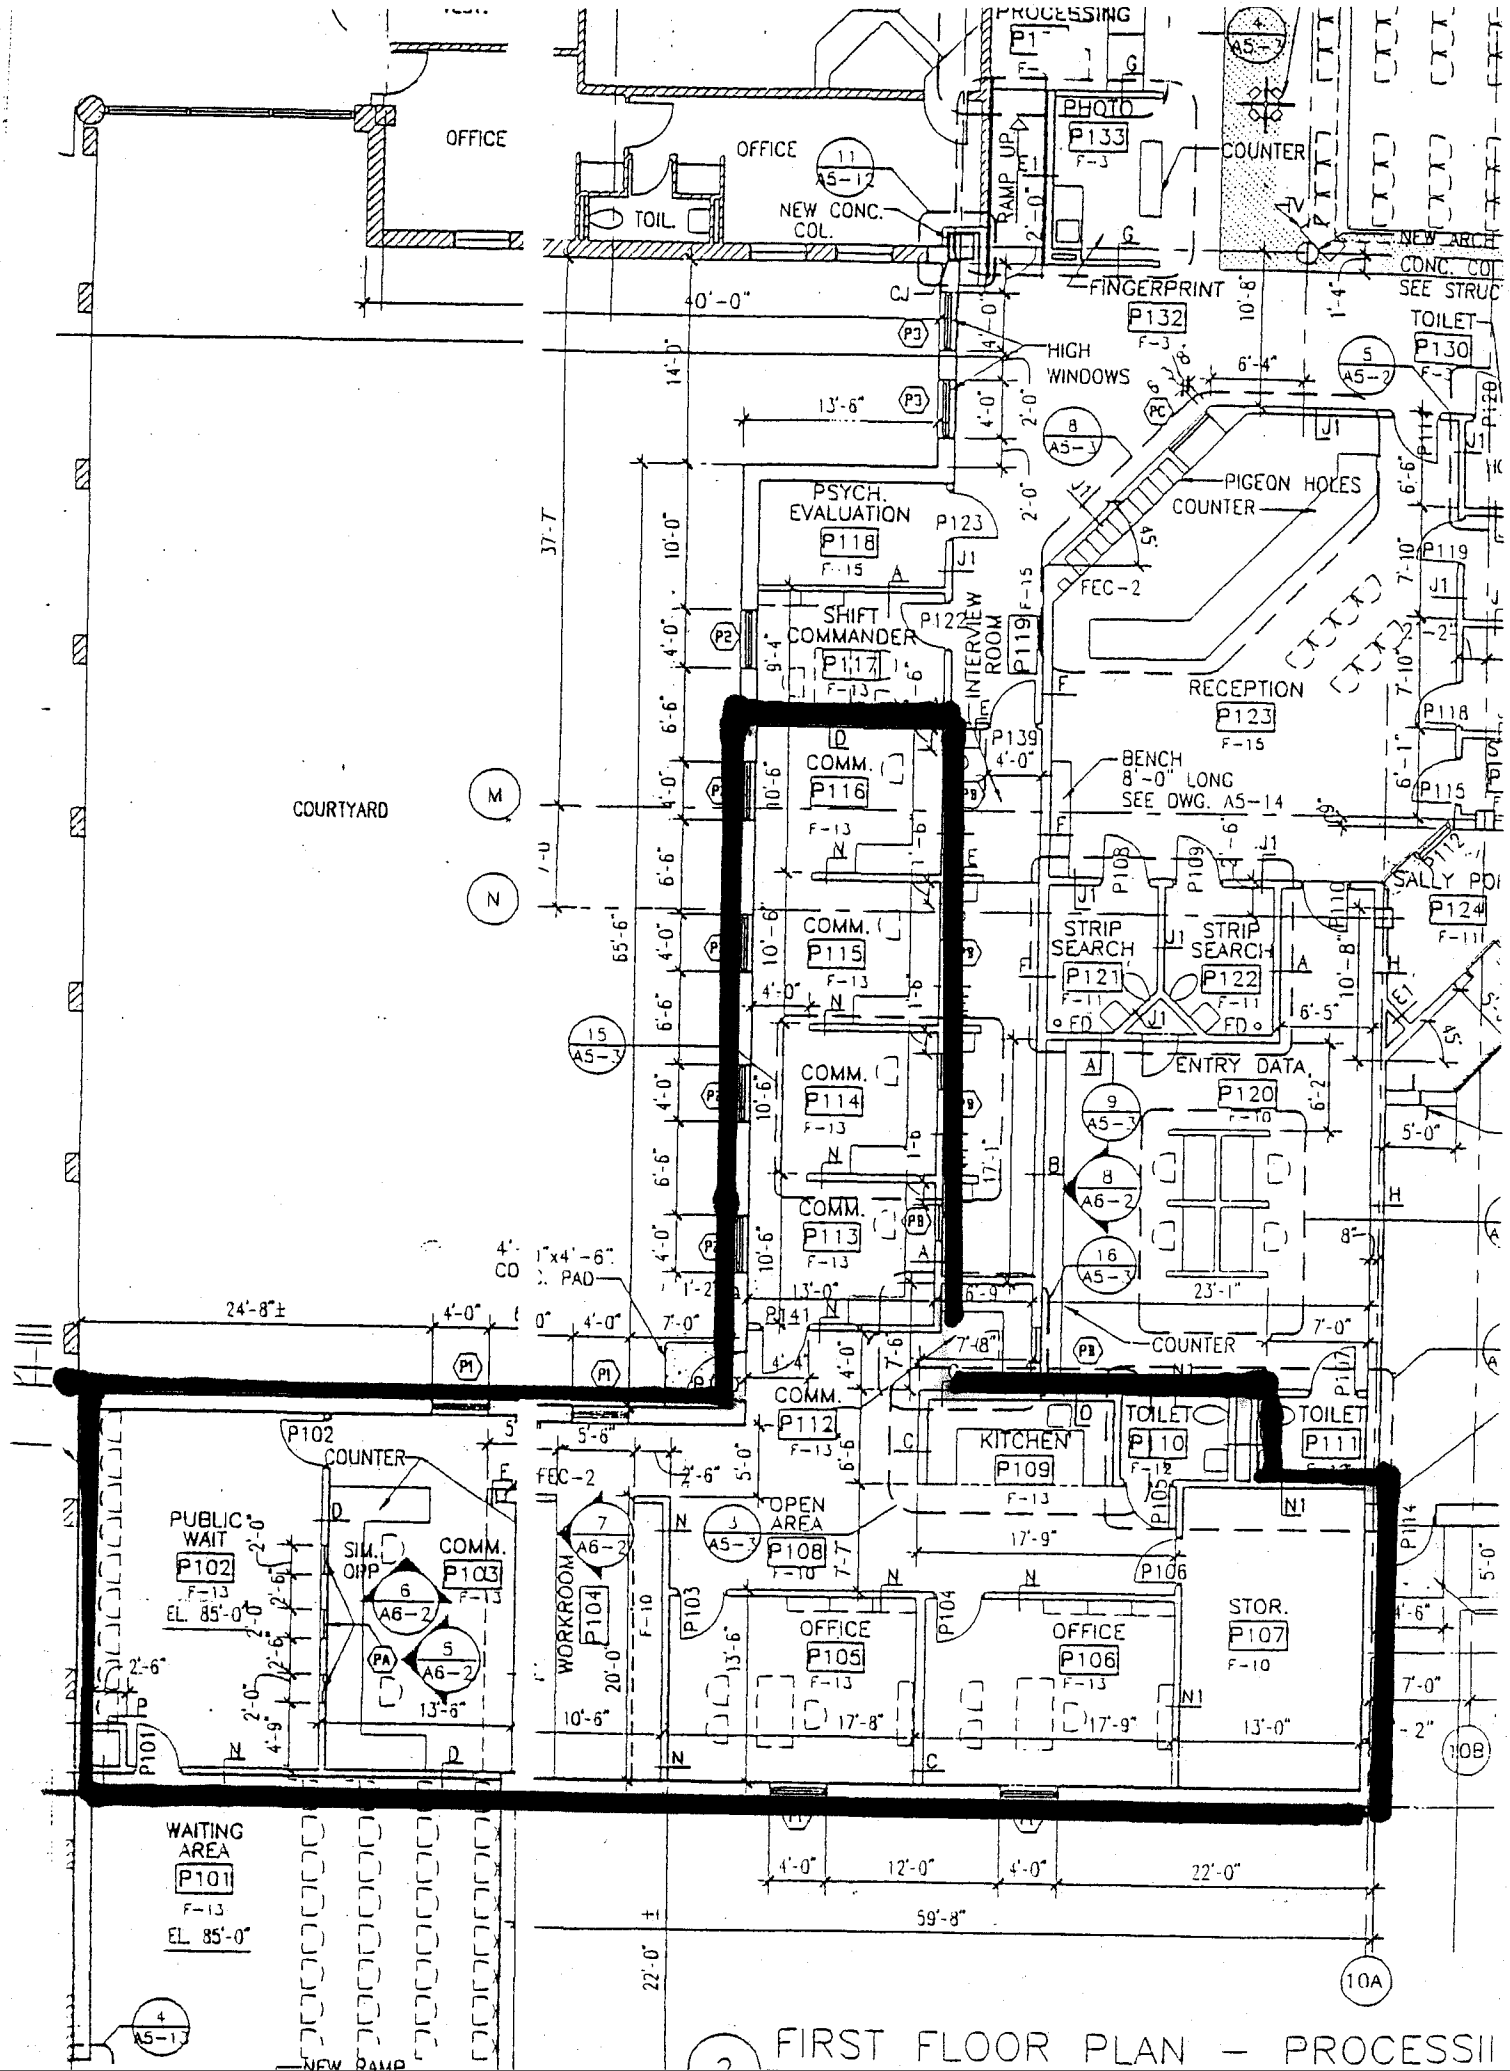

FIRST FLOOR PLAN – PROCESSI