Appendix 5, Expension of Charles County Courthouse

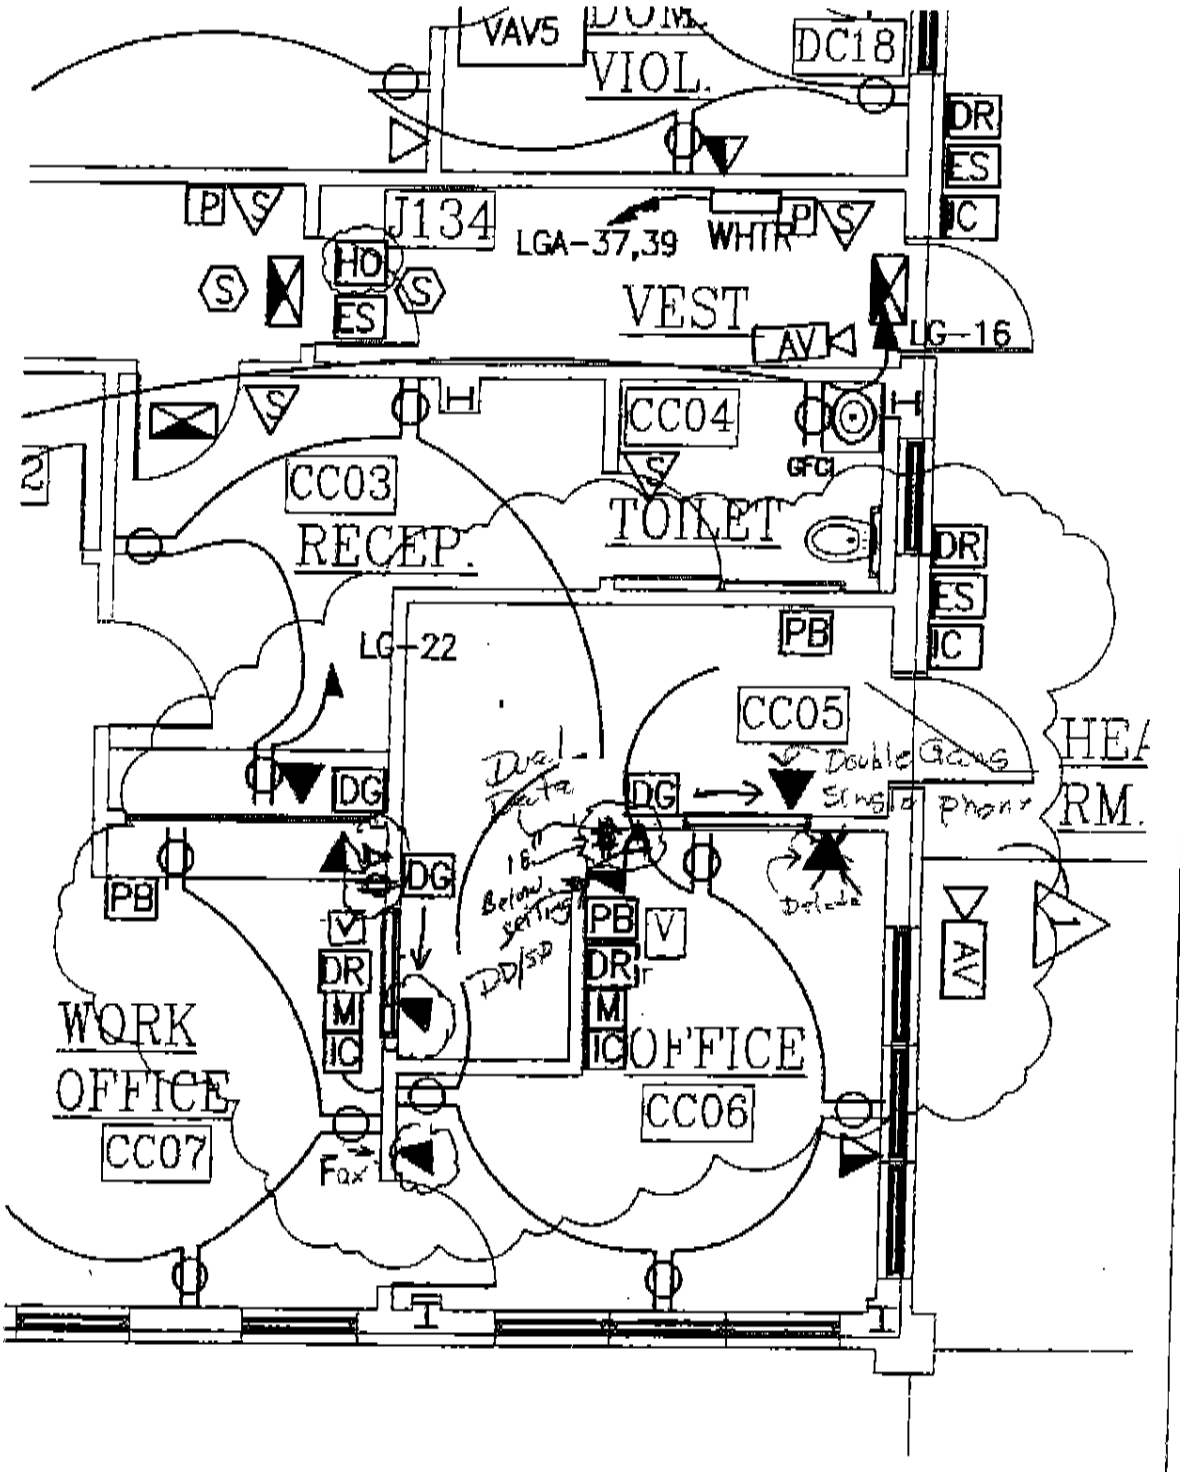

PARTIAL 1st POWER PLAN
NTS.

E-303.1

R.L. LITTEN & ASSOCIATES, ARCHITECTS, LLC
300 CHARLES STREET, SUITE 4
P.O. BOX 1620, LAPLATA, MD 20646 (301) 934-1471

EXPANSION OF CHARLES COUNTY COURTHOUSE
La Plata, Maryland

Reg. #
2010-10-23-17956

Revised