WALL SCHEDULE

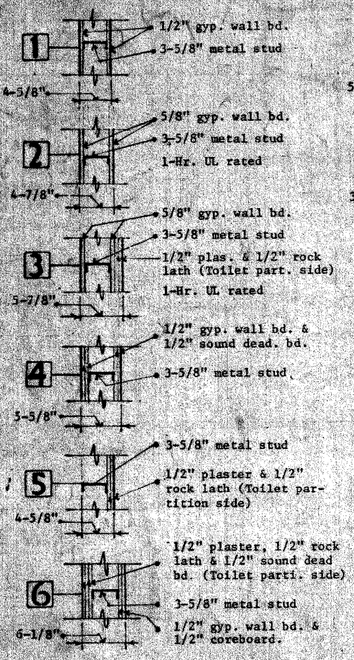

GENERAL NOTES:

DIMENSIONS FOR ALL DEMOUNTABLE PARTITIONS ARE TO CENTERLINES OF THESE PARTITIONS ALL OTHER DIMENSIONS ARE TO FINISH FACE OF MASONRY.

DIMENSIONS AT STAIRS ARE TO NOMINAL FACE OF MASONRY DIMENSION UNLESS OTHERWISE INDICATED.

ALL VERTICAL PIPING AND DUCT CHASES SHALL HAVE METAL STUDS AND GYPSUM WALLBOARD ENCLOSURE.

ALL TOILET ROOMS SHALL RECEIVE THE FOLLOWING:

S.D. = SOAP DISPENSER
T.T.D. = TOILET TISSUE DISPENSER
T.D.D. = TOWEL DISPENSER AND DISPOSAL
M. = MIRROR - TILTED MIRROR AT HANDICAPPED LAVATORY
G.B. = GRAB BARS - HANDICAPPED STALLS

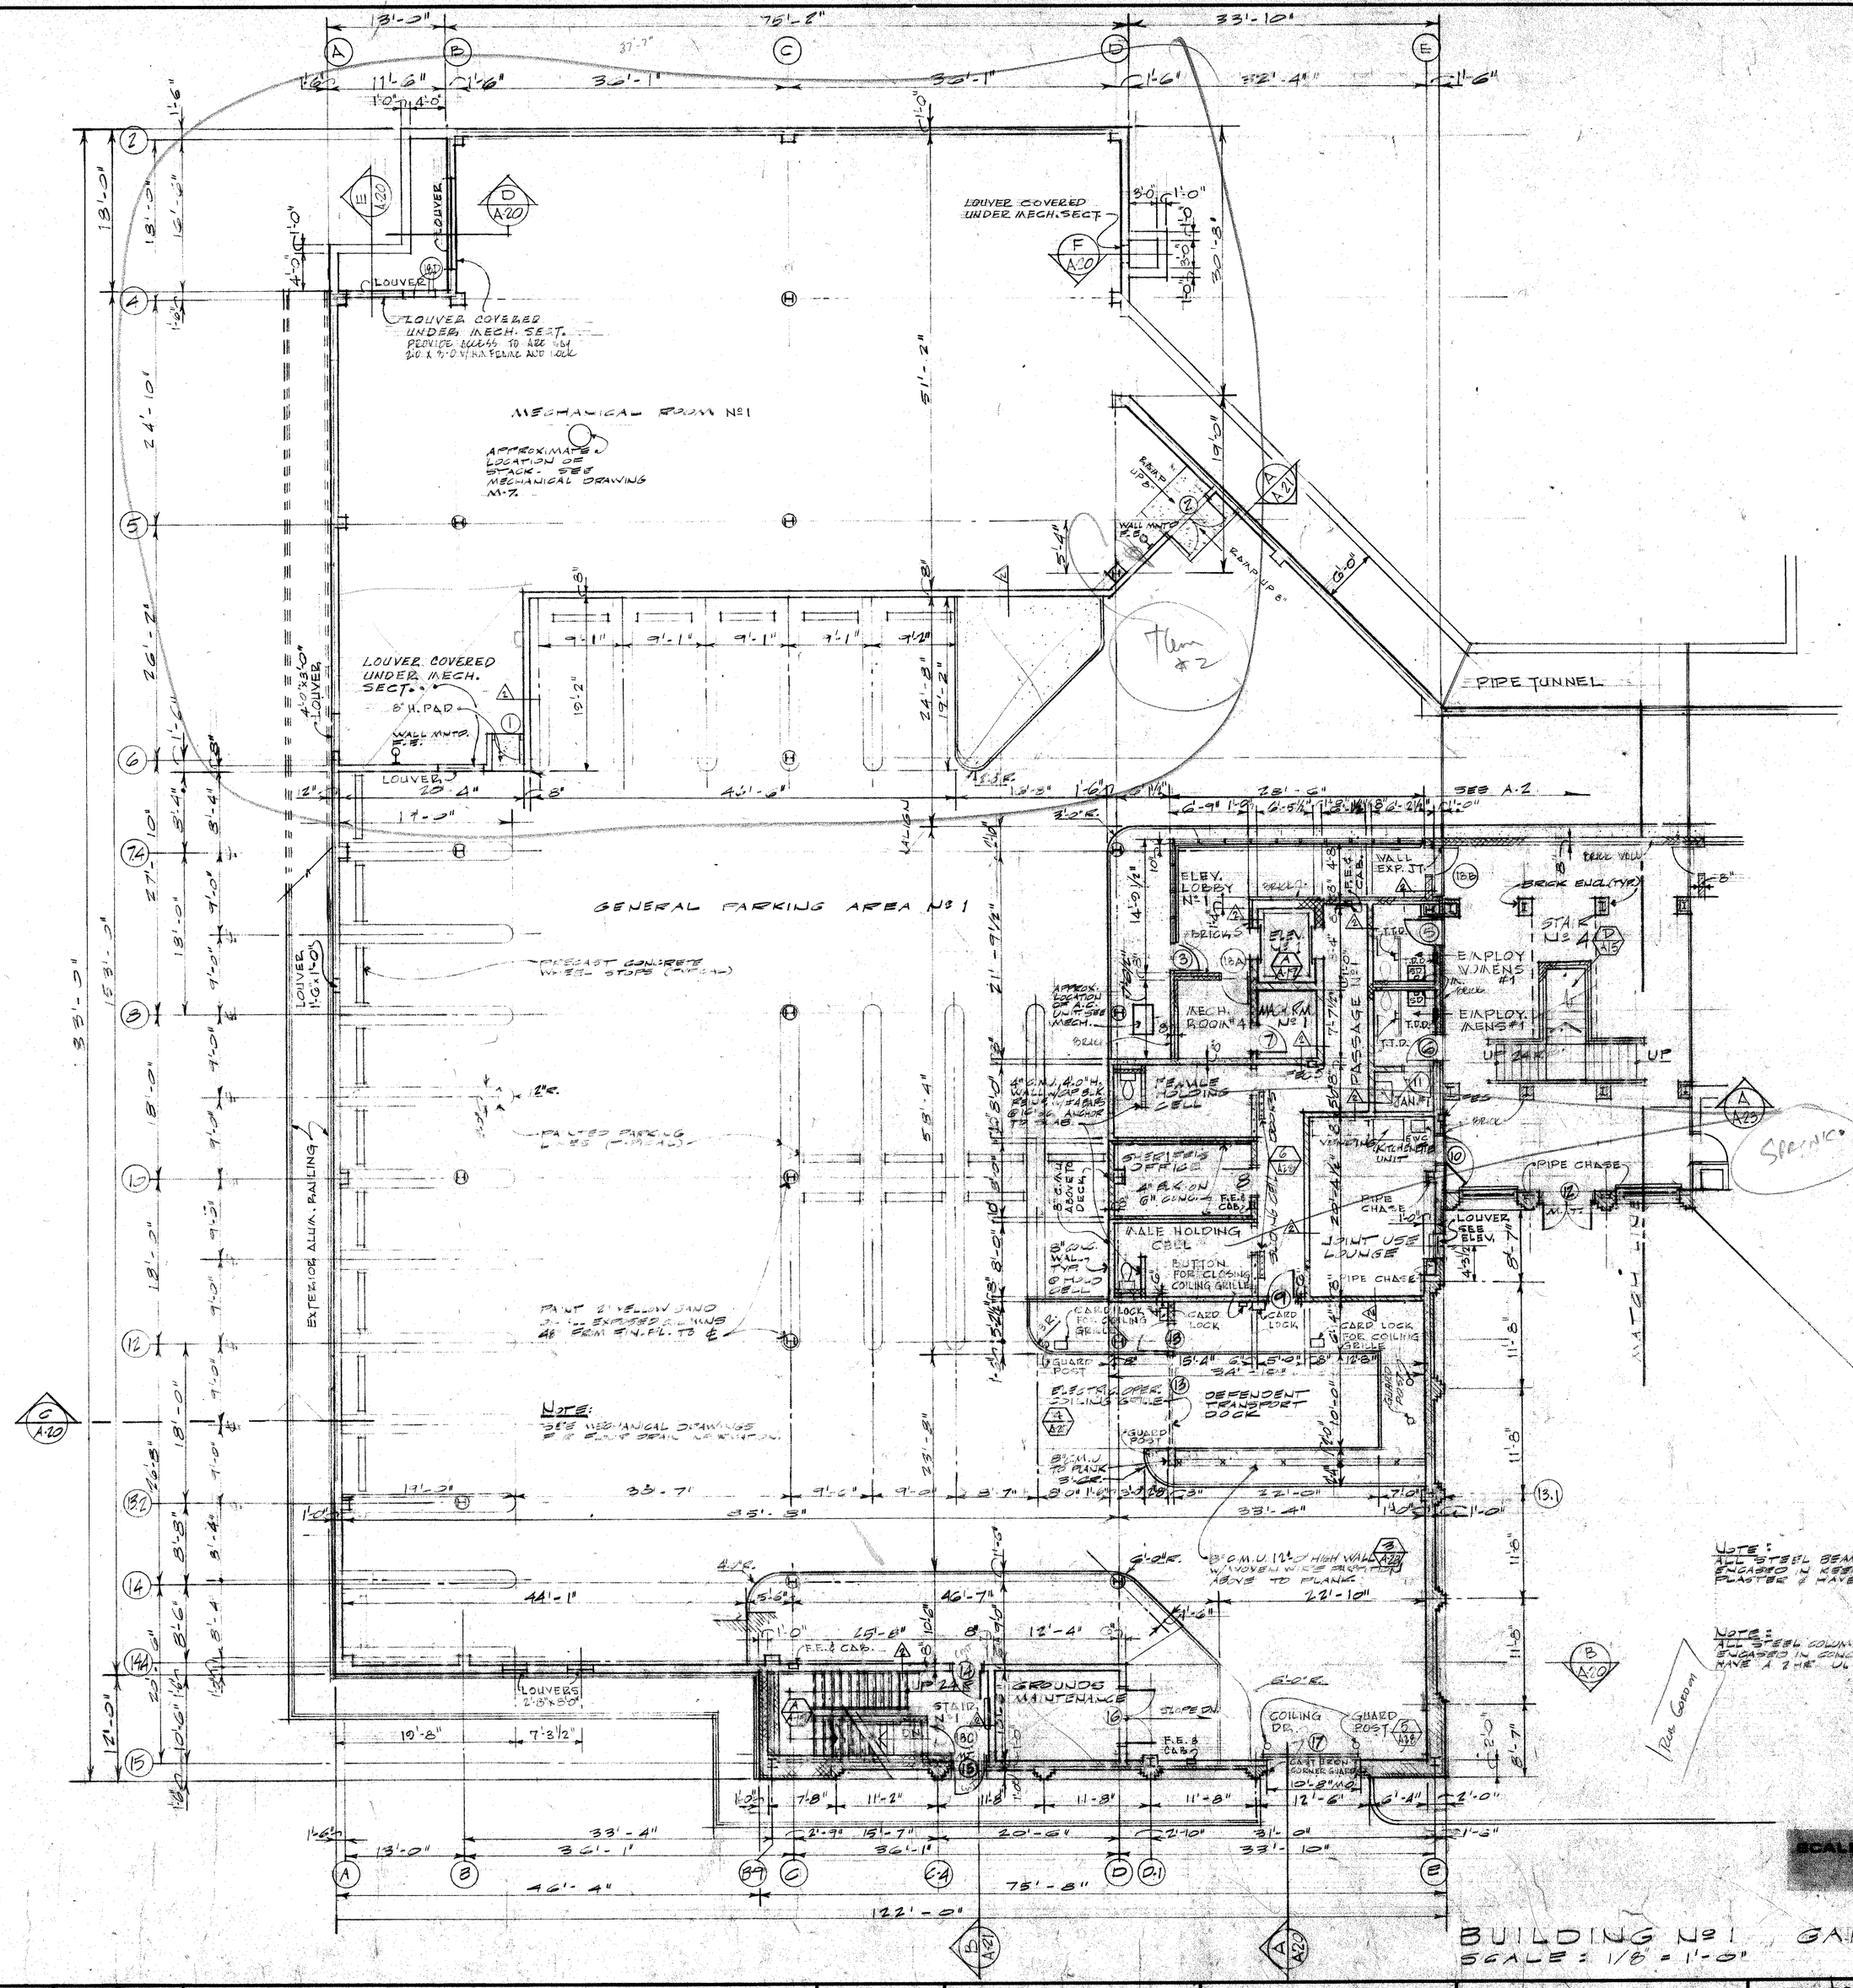

NOTE: SEE MECHANICAL DRAWINGS FOR EQUIP. SCHEDULE.

NOTE: ALL STEEL BEAMS SHALL BE ENCASED IN KEENES CEMENT PLASTER & HAVE A 2 HR. UL RATING.

NOTE: ALL STEEL COLUMNS SHALL BE ENCASED IN CONCRETE & HAVE A 2 HR. UL RATING.

57 CARS
74
131

BUILDING No 1 GARAGE LEVEL PLAN
SCALE: 1/8 = 1'-0"

SMEALLIE, ORRICK & JANKA LTD.
ARCHITECTS · PLANNERS
5820 YORK ROAD
BALTIMORE, MARYLAND 21212

WHITNEY, BAILEY, COX & MAGNANI · CONSULTING ENGINEERS
GREEN SPRING STATION, SUITE 311 · 2360 WEST JOPPA ROAD · LUTHERVILLE, MD. 21093
GIPE ASSOCIATES · CONSULTANTS
201 PADONIA ROAD, WEST · TIMONIUM, MD. 21093
DAFT-McCUNE-WALKER, INC. · LANDSCAPE ARCHITECTS, PLANNERS
530 EAST JOPPA ROAD · TOWSON, MD. 21204

REVISION: DATE:

ELKTON DISTRICT COURT/ MULTI SERVICE CENTER
MAIN STREET
ELKTON, MARYLAND

DATE 11-26-80
JOB NO BC-7330
DRAWING NO A-1
OF